

These plans and construction are subject to inspection by the Augusta Richmond County Inspection Dept. before, during and after completion of construction. All inspections are based on SBCCI code as adopted by the State of Georgia & Richmond County. Any oversights on the part of the architect, contractor, or plans examiner not detected during preconstruction review of these prints will be subject to the above code and corrections may be required.

Augusta Richmond County
Inspection Dept.

Richmond County Inspection Dept.
By: *mm* Date: *10/8/99*

RICHMOND COUNTY BUREAU OF FIRE PREVENTION
Reviewed in compliance with the

Reviewed in compliance with the Georgia Safety Fire
Richmond County Fire Ordinances, Applicable Standards
& Regulations National Fire Codes _____
Reviewed for compliance with Chapter _____
Life Safety Code. _____

Construction Permit No. _____ Date Of Issue _____
Signature Hubert Tury Date _____

AUGUSTA, GA.

3435 WRIGHTSBORO ROAD, AUGUSTA, GA. 30909

IRVING, TEXAS 75062

A circular archival stamp from the State of Georgia. The outer ring contains the text "STATE OF GEORGIA" at the top and "REGISTERED ARCHITECT" at the bottom, separated by two stars. In the center, the name "C. T. CHANG" is printed. A handwritten signature, possibly "C. T. Chang", is written across the middle of the stamp. Below the signature, the date "4/2/77" is handwritten.

Revisions

1000

100

Project Number

SB-939



Sheet Number

15

(四)

of 1991.


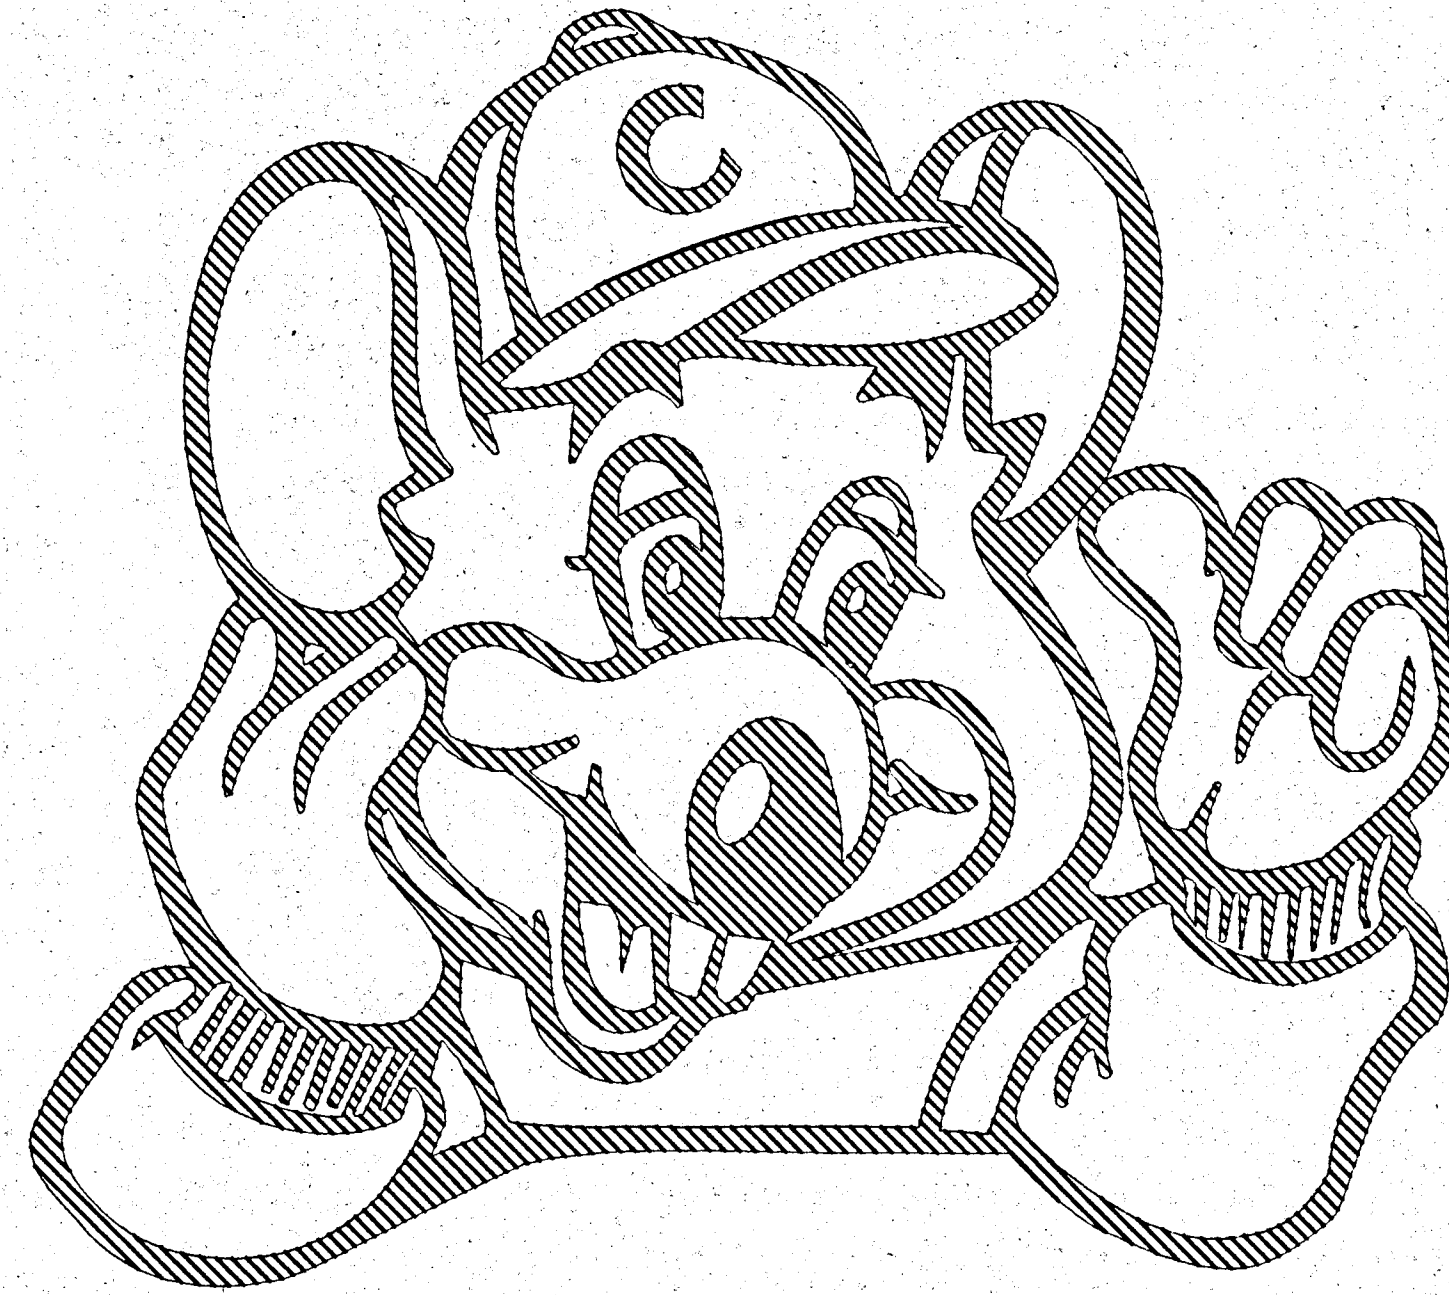

CHUCKE CHEESE'S

SCOPE OF WORK CONSISTS OF:

1. EXPANSION OF KIDDIE/SKILLS AREA
2. NEW WINDOWS & STOREFRONT IN EXPANSION
3. NEW CEILING GRID AND LIGHTING IN EXPANSION.
4. HVAC IN EXPANSION AREA

NO SIGNIFICANT SITE WORK

MATERIAL	FLAME SPREAD
F.R.P. PANELS	175
PLASTIC LAMINATE	190
CARPET	30
AWNING FABRIC	25
LT-1 CEILING TILE	25
LT-2 CEILING TILE	10
SHEET VINYL	0.45 WATTS/CM
V.C.T.	0.45 WATTS/CM
VINYL BASE	75 OR LESS
PAINT	8.5 OR LESS

CONTRACTOR SHALL MAINTAIN ALL EMERGENCY EGRESS PATHWAYS AND LIFE SAFETY EQUIPMENT (TO INCLUDE EXIT LIGHTS, EMERGENCY LIGHTS) DURING OPERATING HOURS. IN THE EVENT OF CONFLICT WITH NEW CONSTRUCTION, OR SKYCRAWL EQUIPMENT, CONTRACTOR SHALL ADVISE ARCHITECT AND RELOCATE FIXTURE TO MAINTAIN EFFECTIVENESS OF LIFE SAFETY EQUIPMENT.

BUILDING CODE:	SBCCI 97
OCCUPANCY CLASS:	A-2 SMALL ASSEMBLY
CONSTRUCTION TYPE:	V (1 HOUR), SPRINKLERED
TOTAL AREA:	11,317 SQ. FT.
SEATING CAPACITY:	329
TOTAL EGRESS:	180 IN.

C.T. CHANG & ASSOCS.
1010 W. EULESS BLVD. SUITE 110
EULESS, TEXAS 76040
817-354-8010

CS	COVER SHEET
A1	FLOOR PLAN
A3	REFLECTED CEILING PLAN
A4	EXTERIOR ELEVATIONS AND DETAILS
A5	SECTIONS AND DETAILS
A9	FURNITURE, DECOR, AND GAMES PLAN
EM1	LIGHTING, POWER, AND MECHANICAL PLAN
E2	POWER PLAN

[illegible]

01 02 

01 FLOOR PLAN
SCALE: 1/8" = 1'-0"

02 DEMOLITION PLAN
SCALE: 1/8" = 1'-0"

GENERAL DEMOLITION NOTES:

1. Beginning of demolition means installer accepts existing conditions.
2. Demolish indicated structures and fixtures in an orderly and careful manner.
3. Protect existing landscape materials, appurtenances, and structures which are not to be demolished.
4. Erect weatherproof closures for exterior openings created by demolition work.
5. Promptly remove and dispose of contaminated, vermin infested, or dangerous materials.
6. Do not burn or bury materials on site.
7. Remove all floor finishes down to substrate.
8. Remove walls and structures down to surface which may be refinished.
9. Do not cut structural members until adequate bracing has been installed.

Mechanical Demolition Notes:

1. Disconnect, remove, and cap designated utilities and fixtures within demolition areas.
2. Mark location of disconnected utilities.

Electrical Demolition Notes:

1. Remove abandoned wiring to source of supply.
2. Verify that abandoned wiring and equipment serves only abandoned facilities.
3. Coordinate utility service outages with Utility Company.
4. Cut conduit flush with or beneath walls and floors, and refinish surfaces.

Contaminated materials:

1. When encountered, inform owner of presence of contaminated materials.
2. Contaminated materials are to be removed by others.
3. Verify that previously removed materials are acceptable prior to commencement of demolition work.

FLOOR NOTES:

SECTION 2 DEMOLITION/STEWOR/REMOVAL

- 0202 REMOVE EXISTING DOOR(S), FRAME(S) & HARDWARE. PREPARE FOR NEW WORK.
- 0204 REMOVE EXISTING WINDOW. PATCH & REPAIR FOR NEW WORK.
- 0205 REMOVE EXISTING WALL/PARTITION TO LIMITS SHOWN. PATCH AND REPAIR FOR NEW WORK.
- 0215 REMOVE ALL EXISTING FLOORING: CARPET, VINYL, ETC. PREPARE FOR NEW APPLICATION.
- 0232 REMOVE PORTIONS OF EXISTING DEMISING WALL TO LIMITS SHOWN. ADD NEW 6" DIA. STL. COL. AND STRUCTURE AS INDICATED. SEE FLOOR PLAN.
- 0278 REMOVE EXISTING MILLWORK AND SLATWALL AS INDICATED.
- 0279 REMOVE EXISTING POWER POLES AS INDICATED.

SECTION 4 MASONRY

- 0471 ADD KNEE WALL W/ DETAILING TO MATCH EXISTING. SEE SHT. A4 FOR DETAILS.

SECTION 6 WOOD & PLASTICS

- 0601 INSTALL NEW FULL HEIGHT PARTITION TO 4" ABOVE CEILING. W/ 3 5/8" MTL STUDS @ 24" O.C. MAX. W/ 1/2" GYP BOTH SIDES. FINISH TO MATCH ADJACENT.
- 0604 ADD HALF WALL AS SHOWN, INCLUDE MARLITE & OAK CAP TO MATCH EXISTING.
- 0611 ADD NEW "MORNING HAZE" MARLITE W/ CHAIR RAIL TO WALLS. FINISH TO MATCH EXISTING. SEE DETAIL 12/A5.
- 0662 INSTALL NEW FULL HT. DEMISING WALL - 2 HR. RATED AS INDICATED. SEE DETAIL - 10/A5.

SECTION 8 DOORS & WINDOWS

- 0805 FURNISH & INSTALL NEW DARK BRONZE ALUMINUM FRAMED WINDOWS AS INDICATED.
- 0809 PROVIDE & INSTALL NEW DETEX PANIC HARDWARE ON EXISTING STOREFRONT DOOR.

SECTION 9 FINISHES

- 0961 INSTALL NEW OWNER SUPPLIED CARPET & MASTIC. HARBINGER CARPET. "CEC PASSION" G/C TO FEATHER OUT EXISTING SUB-FLOOR. BEFORE INSTALLING NEW CARPET & G/C TO SUPPLY NEW VINYL BASE, 4" BASE, BURKE #642P CHARCOAL.
- 0992 PATCH/PRIME AS REQUIRED AND PAINT FOR UPPER WALLS THROUGHOUT NEW EXPANSION INCLUDING FIRE EXIT DOOR & FRAME. SHERWIN WILLIAMS "LIGHT MOVES" SW #1053 (PROMAR-200 SEMI-GLOSS LATEX) PATCH TEXTURE TO MATCH EXISTING. FIRST COAT X-M 400-W PRIMER, SECOND COAT PROMAR 200 LATEX SEMI GLOSS ENAMEL, THIRD COAT PROMAR 200 LATEX SEMI GLOSS ENAMEL.

- 0998 SAND, PREPARE & PAINT NEW STEEL COLUMN "HOLLYBERRY RED" SHERWIN WILLIAMS CUSTOM-HOLLYBERRY RED FORMULA: BASE - B55104 (1 GAL) OR - 7Y36, RO-14, TW-14, UO-17 (B-54 ALKID ENAMEL GLOSS)


- 0999 ADD GYPBD. & BATT INSULATION TO THIS WALL TO MATCH NEW DEMISING WALL DETAIL - 10/A5.

SECTION 10 SPECIALTIES

- 1014 FURNISH AND INSTALL NEW MIRRORS WITH OAK FRAME OVER BOOTHS AS INDICATED. SEE ELEVATION SHT. A5.
- 1054 INSTALL/REINSTALL FIRE EXTINGUISHER CABINET @ 8" A.F.F. COMPLY W/ NFPA REGULATIONS. SEE DETAIL 11/A5.

SECTION 16 ELECTRICAL

- 1601 PROVIDE NEW DUPLEX FLOOR OUTLETS, TWO (2) OUTLETS PER 20 AMP. CIRCUIT. (FIELD VERIFY LOCATION AND QUANTITY)
- 1602 PROVIDE NEW DUPLEX WALL OUTLETS AT 18" AFF THREE (3) OUTLETS PER 20 AMP. CIRCUIT. (FIELD VERIFY LOCATION AND QUANTITY) PLATES SHALL BE LEWTON #80703-EN, RECEPTACLES LEWTON #52625GG.
- 1676 PROVIDE & INSTALL NEW 30 AMP FLOOR OUTLET AS INDICATED.

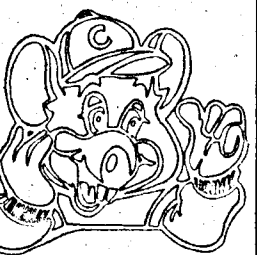

ARCHITECTURE - PLANNING - DESIGN
C.T. CHANG & ASSOC. INC.
1010 W. EULESS BLVD., SUITE 110
EULESS, TX 76040

939
AUGUSTA, GA.

CHUCK E. CHEESE'S PIZZA.
3435 WRIGHTSBORO ROAD, AUGUSTA, GA 30909
C. E. C. ENTERTAINMENT, INC.
4441 WEST AIRPORT FREEWAY
IRVING, TEXAS 75062



Date
10/01/99

Revisions


Project Number
SB-939

Sheet Number


A1
of 7

A33384.DWG PLOT VIEW PLOT / PLOT SCALE: 1:1

1 2 

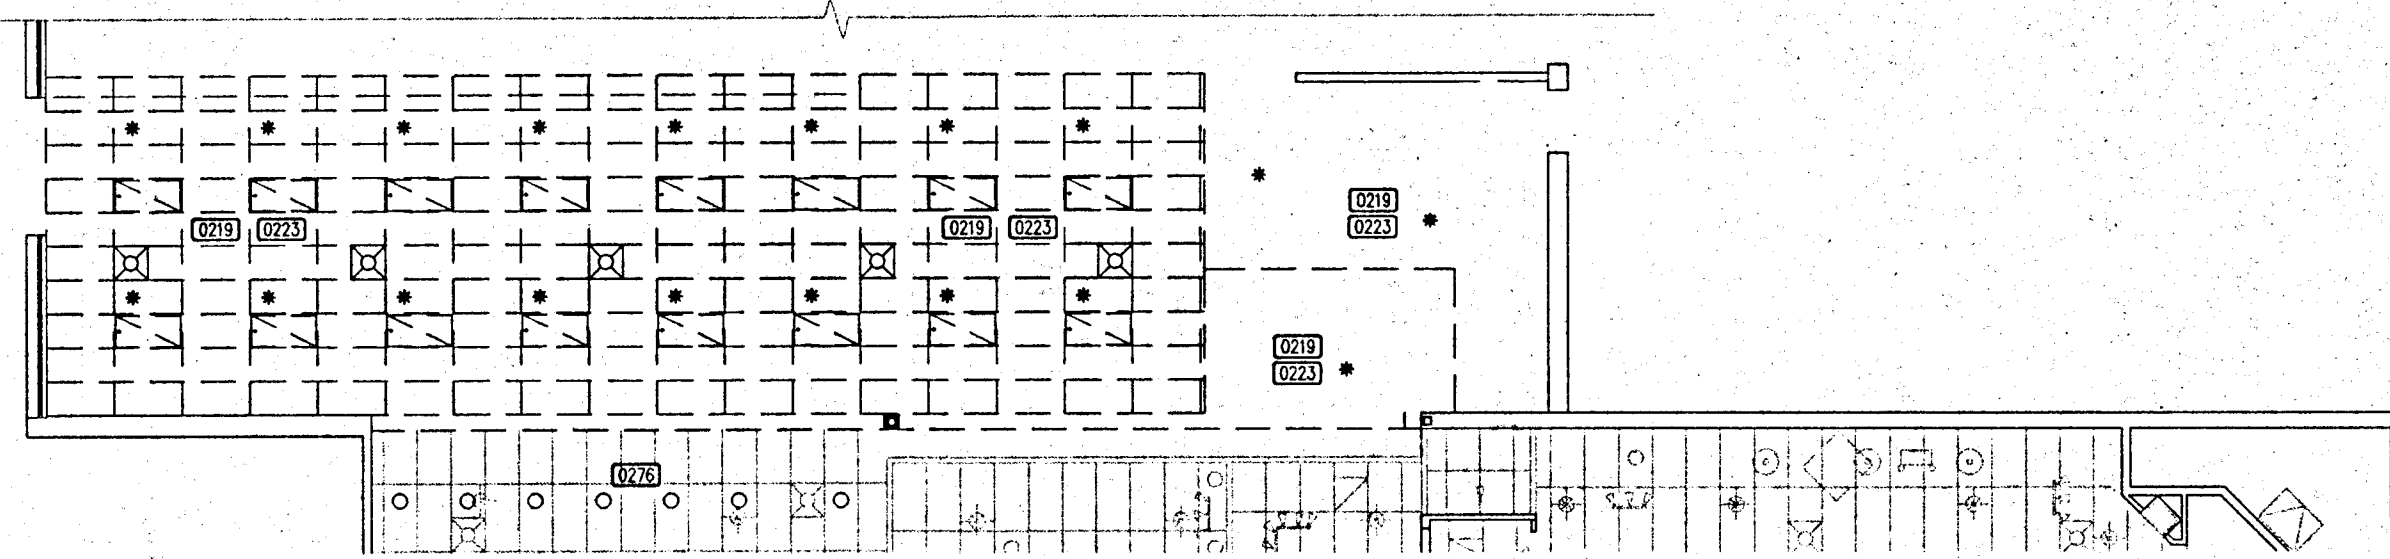

02 CEILING DEMOLITION PLAN
SCALE: 1/8" = 1'-0"

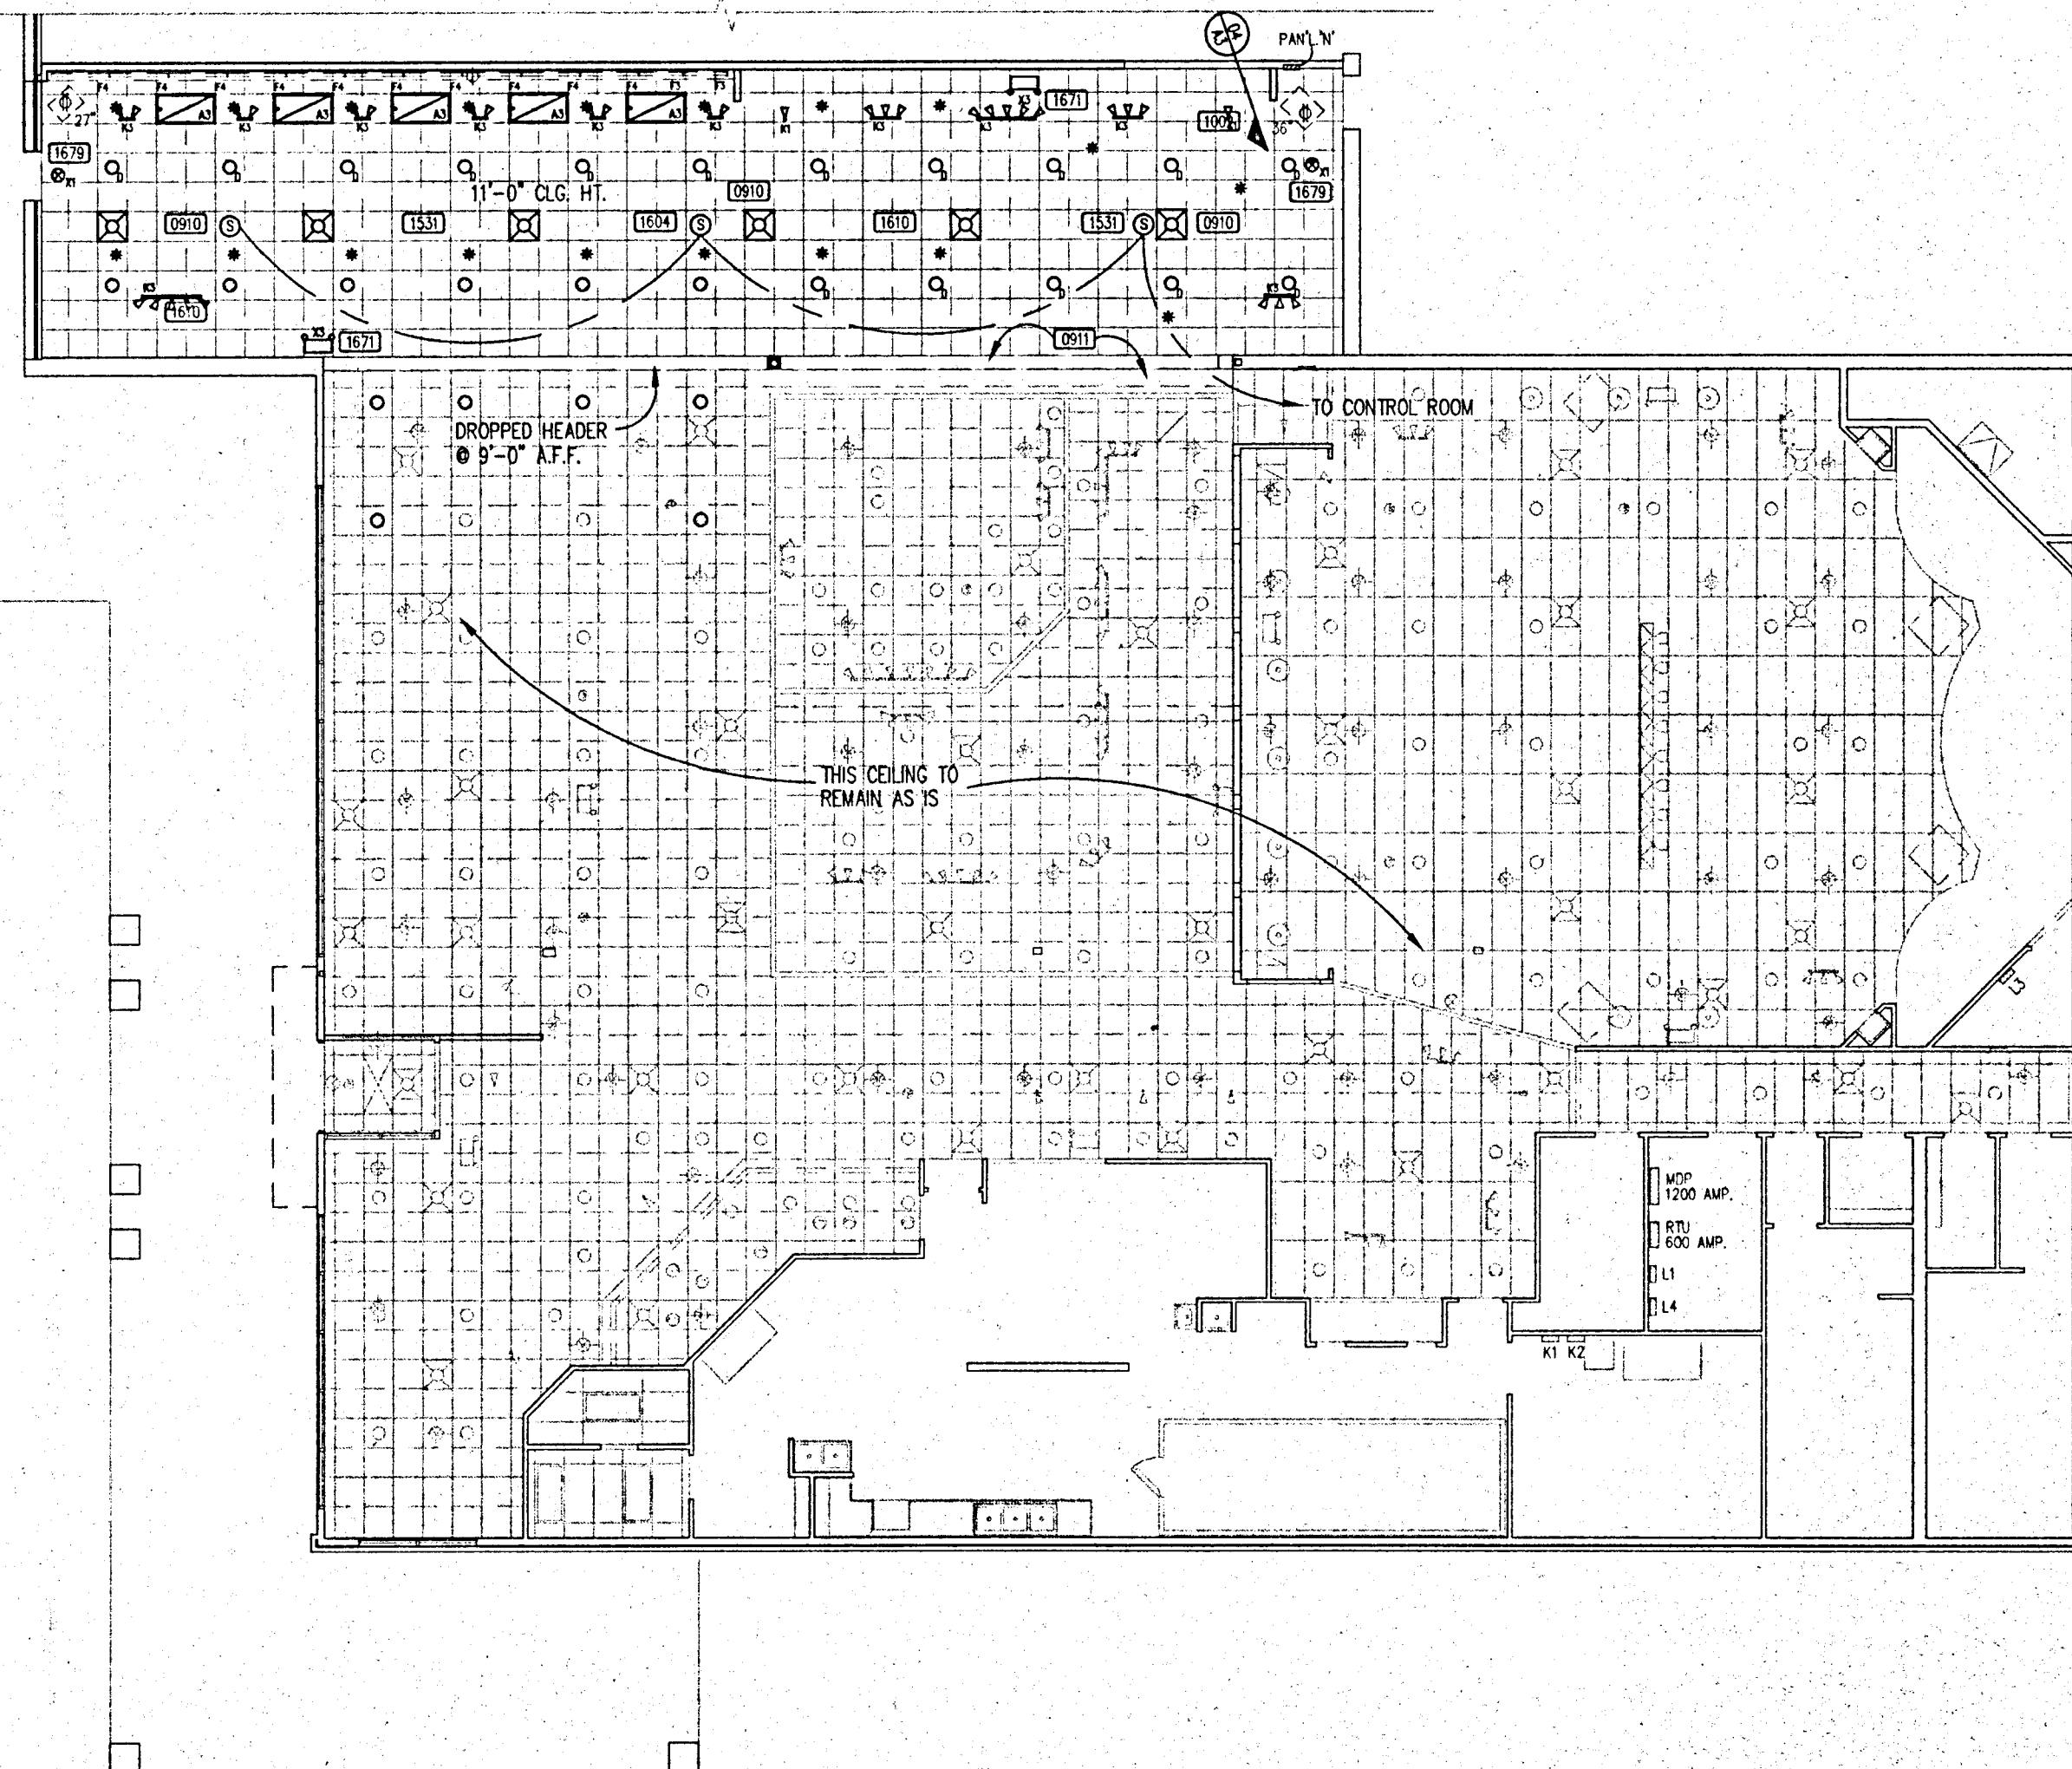

01 REFLECTED CEILING PLAN
SCALE: 1/8" = 1'-0"

GENERAL DEMOLITION NOTES:

1. Beginning of demolition means installer accepts existing conditions.
2. Demolish indicated structures and fixtures in an orderly and careful manner.
3. Protect existing landscape materials, appurtenances, and structures which are not to be demolished.
4. Erect weatherproof closures for exterior openings created by demolition work.
5. Promptly remove and dispose of contaminated, vermin infested, or dangerous materials.
6. Do not burn or bury materials on site.
7. Remove all floor finishes down to substrate.
8. Remove walls and structures down to surface which may be refinished.
9. Do not cut structural members until adequate bracing has been installed.


Mechanical Demolition Notes:
1. Disconnect, remove, and cap designated utilities and fixtures within demolition areas.
2. Mark location of disconnected utilities.

Electrical Demolition Notes:
1. Remove abandoned wiring to source of supply.
2. Verify that abandoned wiring and equipment serves only abandoned facilities.
3. Coordinate utility service outages with Utility Company.
4. Cut conduit flush with or beneath walls and floors, and refinish surfaces.


Contaminated materials:
1. When encountered, inform owner of presence of contaminated materials.
2. Contaminated materials are to be removed by others.
3. Verify that previously removed materials are acceptable prior to commencement of demolition work.

FIXTURE LEGEND

- EXISTING 'D' FIXTURES
- EXISTING 'D' FIXTURES - RELOCATED
- NEW 'D' FIXTURES
- EXIST. SUPPLY AIR GRILL
- RELOCATED SUPPLY AIR GRILL
- NEW CEILING MTD. EMERGENCY FIXTURE
- NEW EXIT LIGHT FIXTURE
- NEW SPEAKER
- NEW TRACK LIGHTS
- NEW FLUO. LIGHT FIXTURE

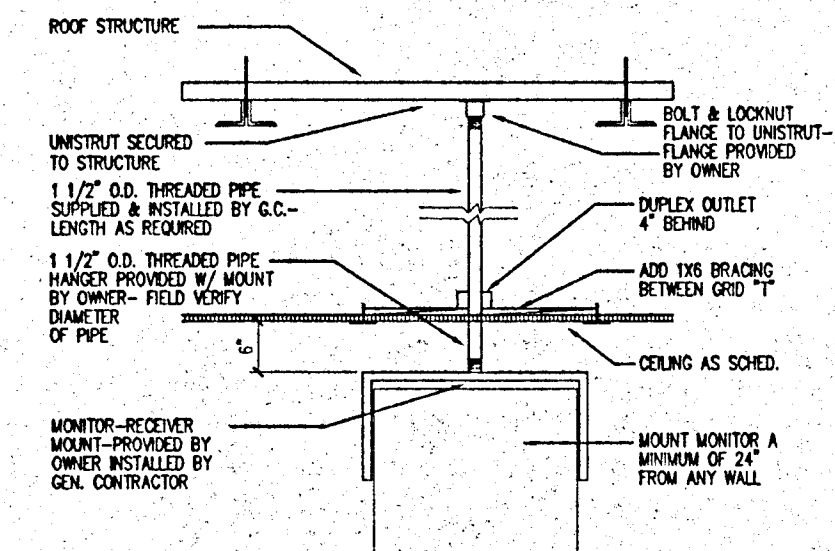


04 MONITOR MOUNT DETAIL
SCALE: 3/4" = 1'-0"

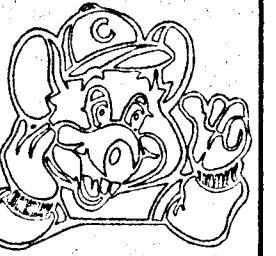

ARCHITECTURE - PLANNING - DESIGN
C.T. CHANG & ASSOC. INC.
1010 W. EULESS BLVD., SUITE 110
EULESS, TX 75040

NO. 939

CHUCK E. CHEESE'S PIZZA.
3435 WRIGHTSBORO ROAD, AUGUSTA, GA 30909
C. E. C. ENTERTAINMENT, INC.
4441 WEST AIRPORT FREEWAY
IRVING, TEXAS 75062

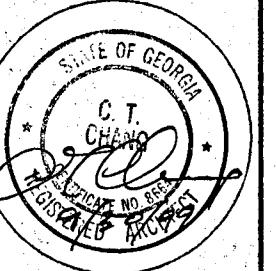

Date
10/01/99


Revisions

Project Number
SB-939


Sheet Number

A3
of 7

REFLECTED CEILING PLAN AND DETAILS

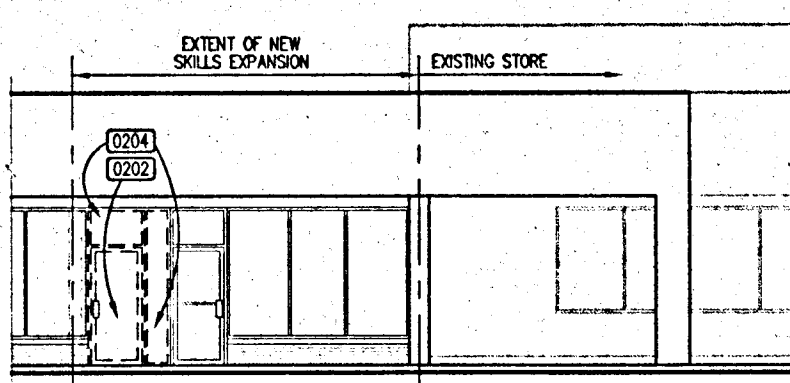


01 FRONT ELEVATION - DEMOLITION
SCALE: 1/8" = 1'-0"

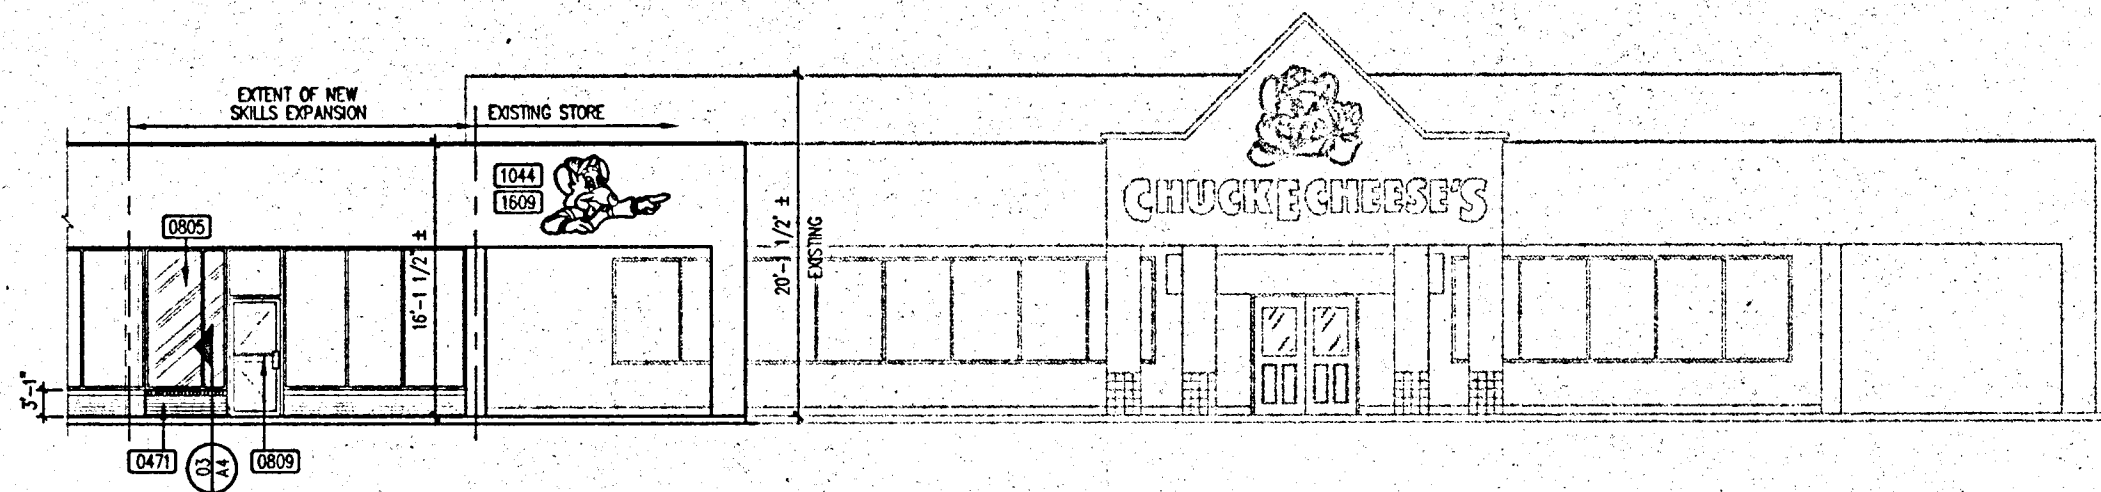

02 FRONT ELEVATION
SCALE: 1/8" = 1'-0"

NOTES 0000

- SECTION 2 DEMOLITION/SITWORK/REMOVAL
- 0204 REMOVE EXISTING WINDOW. PATCH AND REPAIR FOR NEW WORK.
- 0202 REMOVE EXISTING DOOR, FRAME, AND HARDWARE. PREPARE FOR NEW WORK.
- SECTION 4 MASONRY
- 0471 ADD KNEEWALL W/ DETAILING TO MATCH EXISTING.
- SECTION 8 DOORS & WINDOWS
- 0805 FURNISH & INSTALL NEW DARK BRONZE ALUMINUM FRAMED WINDOWS AS INDICATED.
- 0809 PROVIDE AND INSTALL NEW "DETEX" PANIC HARDWARE ON EXISTING STOREFRONT DOOR AS INDICATED.
- SECTION 10 SPECIALTIES
- 1044 SIGN COMPANY TO INSTALL NEW "CHUCK" POINT SIGN AS INDICATED.
- SECTION 16 ELECTRICAL
- 1609 INSTALL J-BOX FOR EXTERIOR LIGHT/SIGNAGE. G.C. TO FIELD VERIFY EXACT.

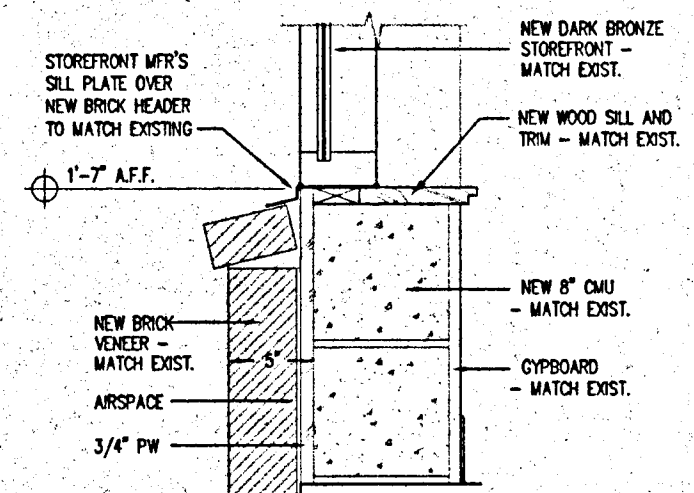

03 WINDOW SILL
SCALE: 3" = 1'-0"

NO. 939


CHUCK E. CHEESE'S PIZZA.

3435 WRIGHTSBORO ROAD, AUGUSTA, GA 30909

C. E. C. ENTERTAINMENT, INC.

4441 WEST AIRPORT FREEWAY

IRVING, TEXAS 75002

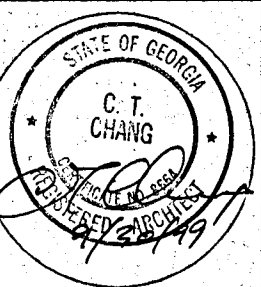

Date
10/01/99


Revisions

Project Number
SB-939

Sheet Number


A4
of 7

AUGUSTA, GA
EXTERIOR ELEVATIONS AND DETAILS

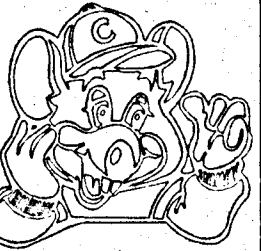


C. T. CHANG & ASSOC. INC.
103 W. ELM ST., SUITE 110
EULESS, TX 76040
817-354-8010
ARCHITECTURE - PLANNING - DESIGN


THESE DOCUMENTS ARE THE SOLE PROPERTY OF CEC ENTERTAINMENT, INC. ANY COPYING OR USE OF THESE DOCUMENTS FOR ANY PURPOSE OTHER THAN CONSTRUCTION OF THIS PROJECT WITHOUT EXPRESSED WRITTEN PERMISSION OF THE ARCHITECT AND CEC ENTERTAINMENT, INC. IS PROHIBITED.

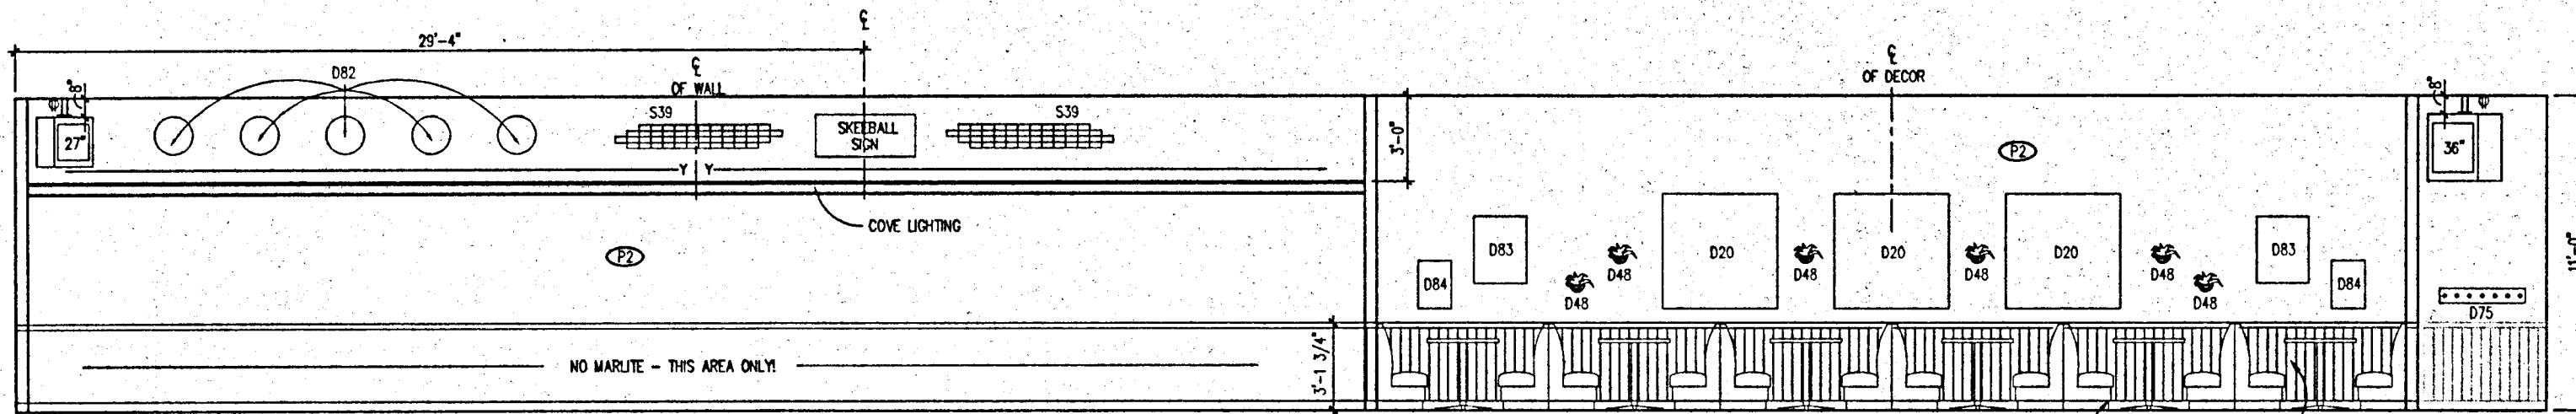


01 INTERIOR ELEVATION
SCALE: 1/2" = 1'-0"

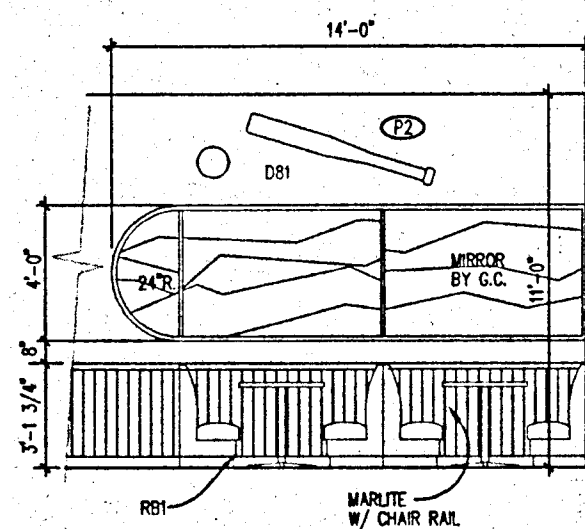


06 INTERIOR ELEVATION
SCALE: 1/2" = 1'-0"

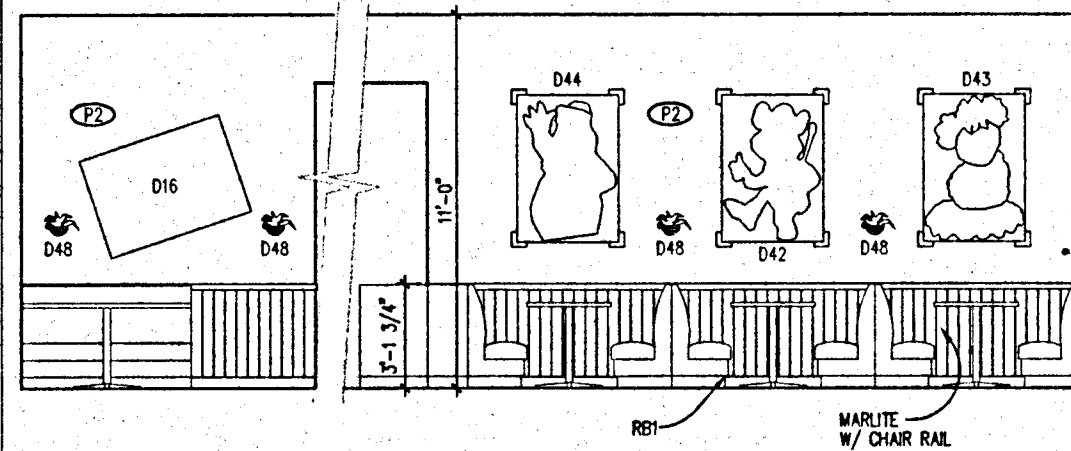


07 INTERIOR ELEVATION
SCALE: 1/2" = 1'-0"

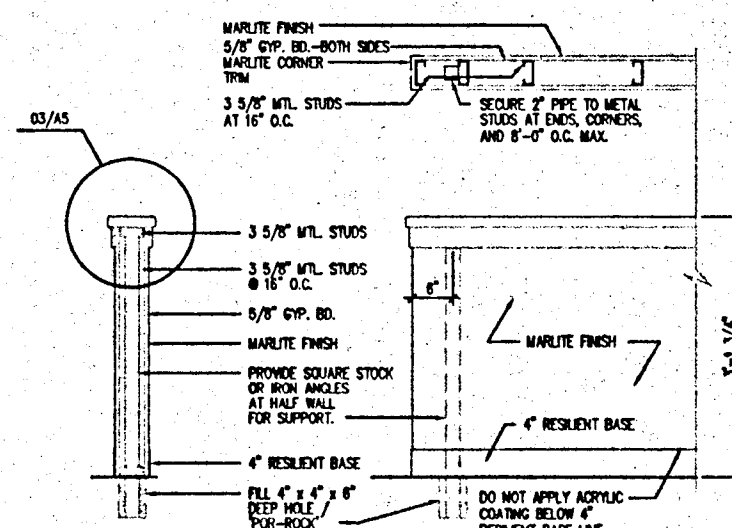


08 HALF WALL DETAIL
SCALE: 3/4" = 1'-0"

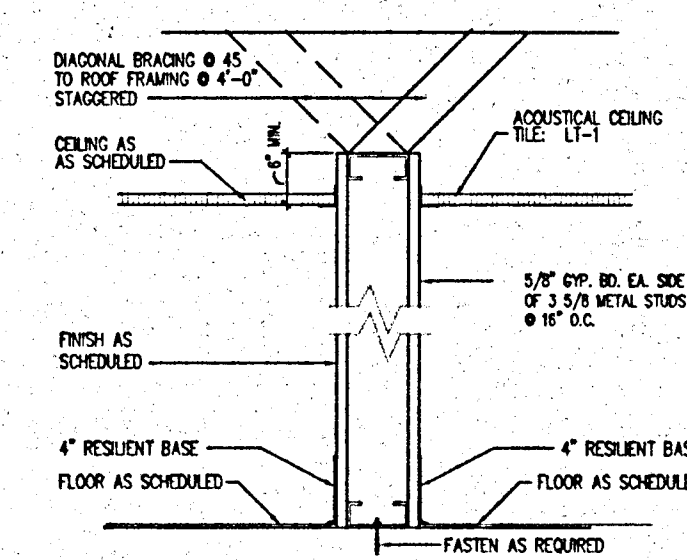


04 TYPICAL INTERIOR PARTITION
SCALE: 3/4" = 1'-0"

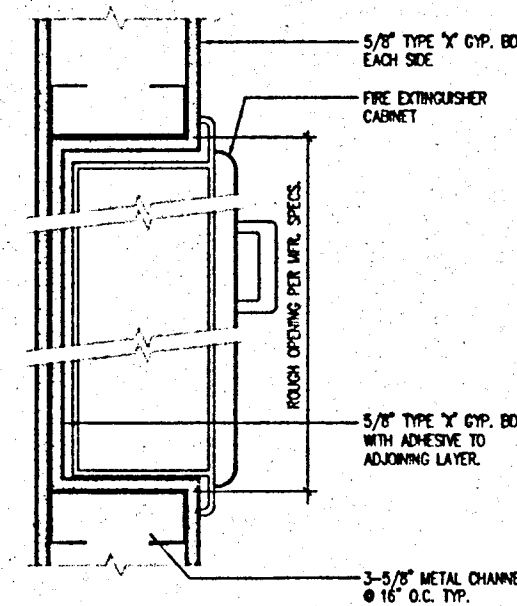

11 FIRE EXTINGUISHER CABT.
SCALE: 3/4" = 1'-0"

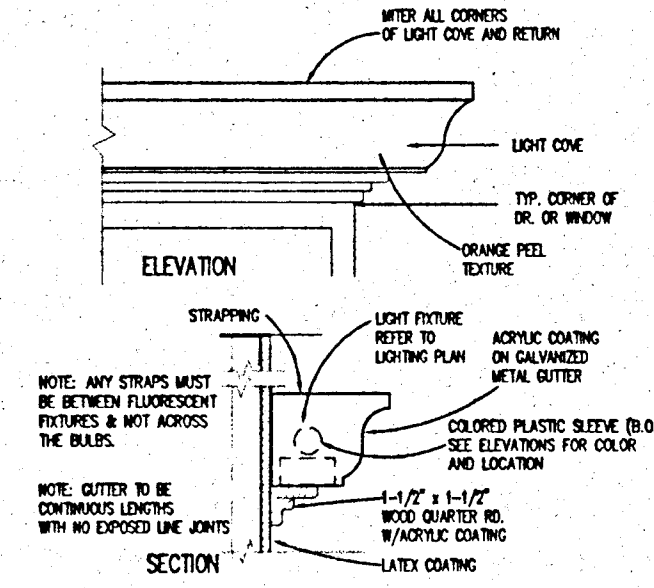


12 LIGHT COVE DETAIL
NO SCALE

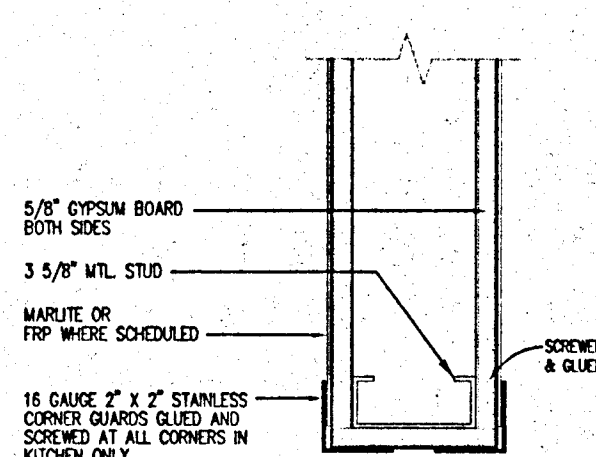


13 CORNER GUARD
SCALE: 3/4" = 1'-0"

PAINT/STAIN SCHEDULE


PAINT/STAINS - SHERWIN WILLIAMS	
(P1)	HOLLYBERRY RED - FRONT DR & FR. ALL EXPOSED INT. COLS. SHALL COMPLY W/STATE VOC GUIDELINES. FRONT DOOR SPECIAL ORDER TO MATCH HOLLYBERRY RED. FORMULA: BASE - B5ST104 (1 GAL) OR - 7Y36, R0-14, T0-14, U0-17
(P2)	LIGHT MOVES - UPPER WALLS & EMERGENCY EXIT DR & FR. #5W1053 TEXTURE - MEDIUM ORANGE PEEL FIRST COAT X-1-M 400-W PRIMER SECOND COAT PROMAR 200 LATEX SEMI-GLOSS ENAMEL THIRD COAT PROMAR 200 LATEX SEMI-GLOSS ENAMEL
(P3)	WINDSOR GRAY - ALL DR & FRW/DR PLUM #5W1040
(P4)	CUSTOM COLOR OYSTER SHELL - EXTERIOR COLOR AS DESIGNATED PAINT TO MATCH DRYVIT "OYSTER SHELL" SHERWIN WILLIAMS SATIN PAINT FORMULA-BASE- A-100 B1-2+1, Y3-13, R2-1+01, M1-5
(P5)	MORNING HAZE -
(P6)	DRYVIT #387 "PANCAKE"
(P8)	"STONE THROW" - CEILING @ ANIMATION SW #1013
(ST1)	INTERIOR WOOD (LOW WALL CAPS AND WINDOW SILLS) 1ST COAT - SHERWIN WILLIAMS WOOD WIPING STAIN (MEDIUM OAK) 2ND COAT - SHERWIN WILLIAMS WOOD VINYL SEALER T87 F3 3RD COAT - SHERWOOD CAB ACRYLIC T75 C15 4TH COAT - SAME AS FIRST COAT
(ST2)	INTERIOR WOOD (MARLITE CHAIR RAIL CAP & MISC.) 1ST COAT - SHERWIN WILLIAMS WOOD WIPING STAIN (MEDIUM OAK) 2ND COAT - SHERWIN WILLIAMS WOOD VINYL SEALER T87 F3 3RD COAT - SHERWOOD CAB ACRYLIC T75 C15 4TH COAT - SAME AS FIRST COAT
(ST3)	INTERIOR WOOD (LOW WALL CAPS, WINDOW SILLS AND TRIM TO MATCH EXISTING

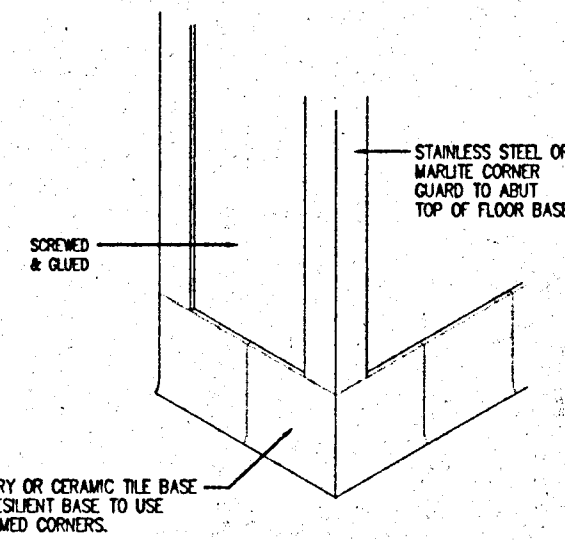

16 CORNER DETAIL
SCALE: 1 1/2" = 1'-0"

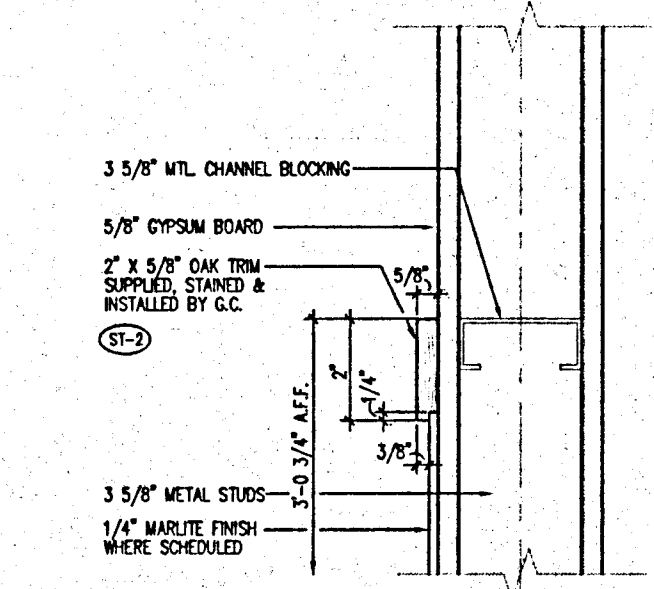


17 CHAIR RAIL
SCALE: 3/4" = 1'-0"

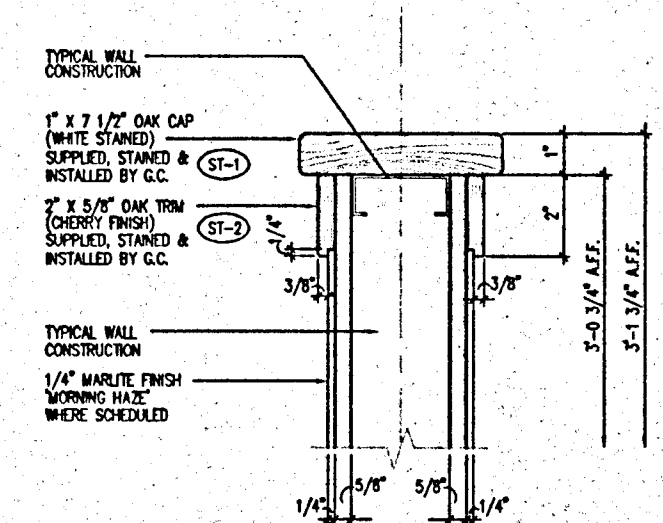

03 OAK CAP AT HALF WALL
SCALE: 3/4" = 1'-0"

COLOR AND MATERIAL SCHEDULE



STOREFRONT	
SF	DARK BRONZE #40 KAMMEER
PREFINISHED PANELS	
P01	MARLITE "MORNING HAZE", #446-S2V
P02	MARLITE "CRYSTAL GREY", #02764 4' x 8' 3" O.C.
CARPET	
OPT	"DEC PASSION" BY HARBINGER CARPET (MASTIC AND CARPET BY OWNER)
RESILIENT BASE	
R01	CHARCOAL, #442, 4" RUBBER COVE BASE, BY BURKE
ACOUSTICAL CEILINGS	
ACT1	HAZE, #276784, 2' x 4' x 3/4" SECOND LOOK II, BY ARMSTRONG GRID TO MATCH COLOR, PAINT GRILLS, SPEAKERS ETC. TO MATCH
PLASTIC LAMINATE	
PL1	HOLLYBERRY RED, #0307-76, BY WILSONART (TEXT FINISH)

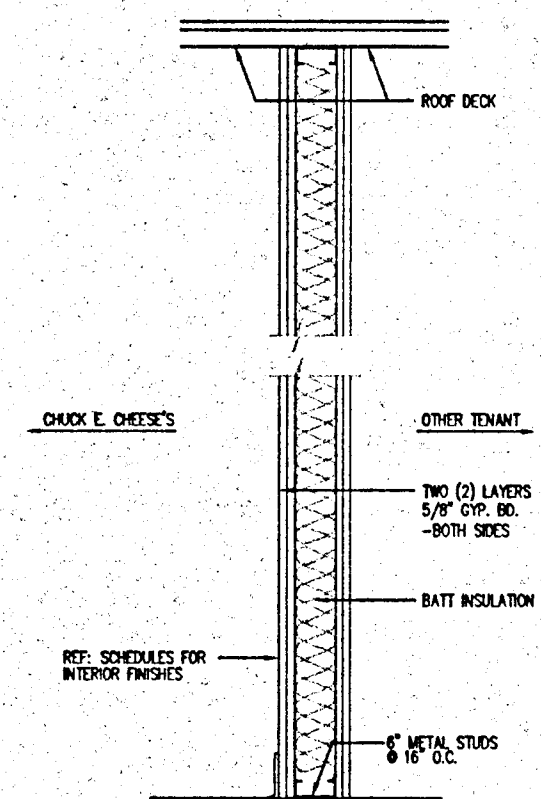


WALL TYPE NOTE:
PROVIDE TYPE 'X' GYPSUM BOARD
AS REQUIRED BY LOCAL CODE REQUIREMENTS

NOTE: WALL IS FULL HEIGHT
TO UNDERSIDE OF ROOF DECK.
NOTE: ADD 5/8" GYP. BD. & BATT
INSULATION TO EXISTING WALL OF
WHICH NEW DEMISING WALL IS TO
BE ADJACENT TO MATCH THIS DETAIL.

10 DEMISING/FIRE WALL
SCALE: 1 1/2" = 1'-0"

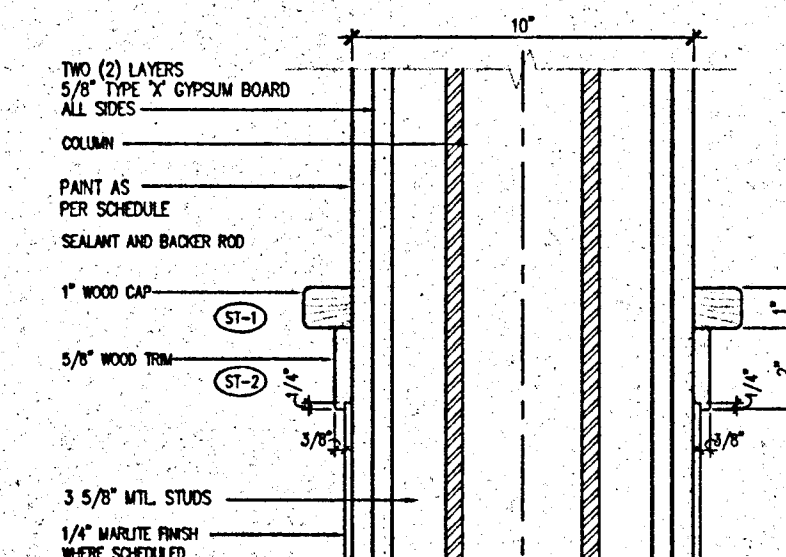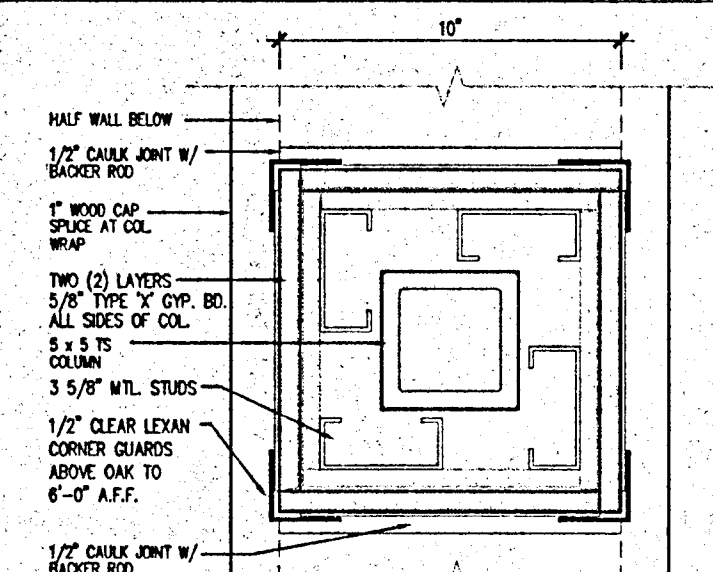

20 HALF WALL W/COLUMN
SCALE: 3/4" = 1'-0"

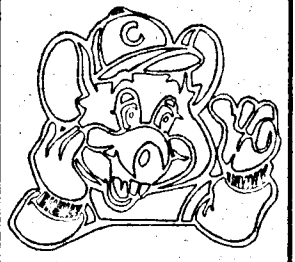


ARCHITECTURE - PLANNING - DESIGN
C.T. CHANG & ASSOC. INC.
1010 W. EULESS BLVD., SUITE 110
EULESS, TX 76040
817 354-6010

NO. 939

AUGUSTA, GA.

CHUCK E. CHEESE'S PIZZA.
3435 WRIGHTSBORO ROAD, AUGUSTA, GA 30909
C. E. C. ENTERTAINMENT, INC.
4441 WEST AIRPORT FREEWAY
IRVING, TEXAS 75062

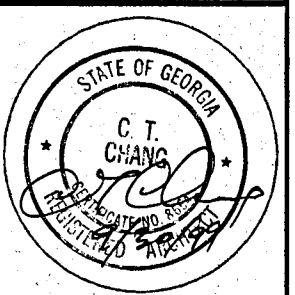

Date	10/01/99
Revisions	
Project Number	SB-939
Sheet Number	A5

of 7

THESE DOCUMENTS ARE THE SOLE PROPERTY OF CEC ENTERTAINMENT, INC. ANY COPYING OR USE OF THESE DOCUMENTS FOR ANY PURPOSE OTHER THAN CONSTRUCTION OF THIS PROJECT WITHOUT EXPRESSED WRITTEN PERMISSION OF THE ARCHITECT AND CEC ENTERTAINMENT, INC. IS PROHIBITED.

SECTIONS AND DETAILS

1/2" = 1'-0" / PLOT VIEW / PLOT SCALE: 1/2"

1 2 

00961DW PLOT VIEW: PLOT / PLOT SCALE: 1/8"=1'-0"

1 2 

01 FURNITURE, GAMES, AND DECOR PLAN

SCALE: 1/8" = 1'-0"


SIGNAGE SCHEDULE																		
Item #	Req	Description	Vendor	Exists Leave In Place	Exists Remove Hold For Reinstall	Exists Remove Hold For Pickup	New Item New	Item #	Req	Description	Vendor	Exists Leave In Place	Exists Remove Hold For Reinstall	Exists Remove Hold For Pickup	New Item New			
S1	1	Entrance Sign (Hours of Operation)	Ajpx				X	S31	2	Logo (26" Thumbchuck)	Progressive				X			
S2	1	Entrance Sign (Promises)	Ajpx				X	S32	1	Logo (38" Thumbchuck)	Progressive				X			
S3	1	Entrance Sign (Point of Difference)	Ajpx				X	S35										
S4	1	Entrance Sign (Smoking Policy)	Ajpx				X	S36	3	Checks (22")	Progressive				X			
S5	1	Enter and Exit Logo Decals	Ajpx				X	S46										
S7								S47	1	Exit Only Decal	Ajpx				X			
S8	1	Gifts and Prizes (Standard)	Progressive				X	S48	2	Exit Only Sign	Ajpx				X			
S11	1	Salad Bar	Progressive				X	S49	1	Occupancy Sign (Total)	Ajpx				X			
S12	1	Beverages (Standard)	Progressive				X	S50	3	Occupancy Sign (Area)	Ajpx				X			
S14	1	Pizza Circles	Progressive				X	S51	1	Menu Board	SPT/Howard				X			
S15								S52	1	Employee Plaques	APS				X			
S21	1	Studio "C" Dining - flat	Progressive				X	S53	1	Delivery Sign	Ajpx				X			
S22	1	Restroom Directional	Progressive				X	NOTE: ALL SIGNAGE NEW OR USED, IS INSTALLED BY DECOR INSTALLER. DECOR INSTALLER IS ALSO RESPONSIBLE FOR REMOVAL OF ANY UNUSED OR ELIMINATED ITEMS.										
S23	1	Restroom Marquees (Men & Women)	Progressive				X											
S24	1	Restroom Ovals (Chuck & Helen)	Progressive				X											
S25																		
S26	2	ADA Signs (Plastic)	SPT/E. Don				X											
S27																		
S28	2	Logo (18" Round)	Progressive				X											

DECORATION SCHEDULE										LOCATION:									
Item #	Req.	Description	Vendor	Exists	Remove	Remove	Remove	New	Item #	Req.	Description	Vendor	Exists	Remove	Remove	Remove	New	Item #	Req.
D12	1	Showroom Picture (Game Show)	SPT/BWC					X	D12	1	Showroom Picture (Game Show)	SPT/BWC					X		
D13	1	Showroom Picture (Drive In)	SPT/BWC					X	D13	1	Showroom Picture (Drive In)	SPT/BWC					X		
D15	1	Showroom Picture (TV Studio)	SPT/BWC					X	D15	1	Showroom Picture (TV Studio)	SPT/BWC					X		
D16	1	Showroom Picture (Sports Picture)	SPT/BWC					X	D16	1	Showroom Picture (Sports Picture)	SPT/BWC					X		
D18	1	Quad-Warhol	SPT/BWC					X	D18	1	Quad-Warhol	SPT/BWC					X		
D19	1	Tri-Warhol	SPT/BWC					X	D19	1	Tri-Warhol	SPT/BWC					X		
D20									D20										
D21	1	Postcard (Italy)	SPT/BWC					X	D21	1	Postcard (Italy)	SPT/BWC					X		
D22	1	Postcard (Wild West)	SPT/BWC					X	D22	1	Postcard (Wild West)	SPT/BWC					X		
D23	1	Postcard (Big City)	SPT/BWC					X	D23	1	Postcard (Big City)	SPT/BWC					X		
D27	60	Colored Sleeve Units	SPT/Kriz Davies					X	D27	60	Colored Sleeve Units	SPT/Kriz Davies					X		
D28	2	Mount Chuckmore						X	D28	2	Mount Chuckmore						X		
D32	1	Movie Clapboard	Leslie Davies					X	D32	1	Movie Clapboard	Leslie Davies					X		
D33	4	Film Reel Printers	Leslie Davies					X	D33	4	Film Reel Printers	Leslie Davies					X		
D34	2	Horizontal Film Strip	Leslie Davies					X	D34	2	Horizontal Film Strip	Leslie Davies					X		
D36	1	Variety Magazine Cover	Leslie Davies					X	D36	1	Variety Magazine Cover	Leslie Davies					X		
D37	1	Decor Shell Artifacts	Leslie Davies					X	D37	1	Decor Shell Artifacts	Leslie Davies					X		
D41	2 SETS								D41	2 SETS									
D42	2	Portraits (Chuck)	SPT/BWC					X	D42	2	Portraits (Chuck)	SPT/BWC					X		
D43	1	Portraits (Helen)	SPT/BWC					X	D43	1	Portraits (Helen)	SPT/BWC					X		
D44	1	Portraits (Munch)	SPT/BWC					X	D44	1	Portraits (Munch)	SPT/BWC					X		
D45	1	Portraits (Pasqually)	SPT/BWC					X	D45	1	Portraits (Pasqually)	SPT/BWC					X		
D46	1	Portraits (Jasper)	SPT/BWC					X	D46	1	Portraits (Jasper)	SPT/BWC					X		
D47									D47										
D48	46	Silk Plant (Terra Cotta Wall Sconce)	La Moor					X	D48	46	Silk Plant (Terra Cotta Wall Sconce)	La Moor					X		
D50	1	Silk Plant (Standard Sneeze Guard)	La Moor					X	D50	1	Silk Plant (Standard Sneeze Guard)	La Moor					X		
D52	1	Kid check plant- fixture	La Moor					X	D52	1	Kid check plant- fixture	La Moor					X		
D53									D53										
D54	12	Star (6")	SPT/Corman					X	D54	12	Star (6")	SPT/Corman					X		
D55	8	Star (12")	SPT/Corman					X	D55	8	Star (12")	SPT/Corman					X		
D57	1	Star (24")	SPT/Corman					X	D57	1	Star (24")	SPT/Corman					X		
D61	7	Must. c. tv frame w/light	SPT/Corman					X	D61	7	Must. c. tv frame w/light	SPT/Corman					X		
D62	1	Must. C. TV Awards (Chuckfeld)	SPT/Corman					X	D62	1	Must. C. TV Awards (Chuckfeld)	SPT/Corman					X		
D63	1	Must. C. TV Awards (Errr)	SPT/Corman					X	D63	1	Must. C. TV Awards (Errr)	SPT/Corman					X		
D64	1	Must. C. TV Awards (World News)	SPT/Corman					X	D64	1	Must. C. TV Awards (World News)	SPT/Corman					X		
D65	1	Must. C. TV Awards (C. Files)	SPT/Corman					X	D65	1	Must. C. TV Awards (C. Files)	SPT/Corman					X		
D66	1	Must. C. TV Awards	SPT/Corman					X	D66	1	Must. C. TV Awards	SPT/Corman					X		
D67	1	Must. C. TV Awards	SPT/Corman					X	D67	1	Must. C. TV Awards	SPT/Corman					X		
D68	1	Must. C. TV Awards	SPT/Corman					X	D68	1	Must. C. TV Awards	SPT/Corman					X		
D73									D73										
D74	2	Coal Rocks (2)	Midwest					X	D74	2	Coal Rocks (2)	Midwest					X		
D75	5	Coal Rocks (3)	Midwest					X	D75	5	Coal Rocks (3)	Midwest					X		
D77	2	Coal Rocks (6)	Midwest					X	D77	2	Coal Rocks (6)	Midwest					X		
D79	1	Coal Rocks (9)	Midwest					X	D79	1	Coal Rocks (9)	Midwest					X		
D80	1	Hockey Stick and Puck	Leslie Davies					X	D80	1	Hockey Stick and Puck	Leslie Davies					X		
D81	1	Large Bat and Ball	Leslie Davies					X	D81	1	Large Bat and Ball	Leslie Davies					X		
D82	1	Foam Sports Ball Collage	Leslie Davies					X	D82	1	Foam Sports Ball Collage	Leslie Davies					X		
D83	6	Large Magazine Cover	Leslie Davies					X	D83	6	Large Magazine Cover	Leslie Davies					X		
D84	2	Small Magazine Cover	Leslie Davies					X	D84	2	Small Magazine Cover	Leslie Davies					X		
D85	2	Large Crayon	Leslie Davies					X	D85	2	Large Crayon	Leslie Davies					X		
D86	1	Small Colored Pencil	Leslie Davies					X	D86	1	Small Colored Pencil	Leslie Davies					X		
D88	1	Large pencil	Leslie Davies					X	D88	1	Large pencil	Leslie Davies					X		
D89	1	Large pen	Leslie Davies					X	D89	1	Large pen	Leslie Davies					X		

NOTE: ALL DECORATIONS, NEW AND USED, ARE INSTALLED BY DECOR INSTALLER. DECOR INSTALLER IS ALSO RESPONSIBLE FOR REMOVAL OF ANY UNUSED OR ELIMINATED ITEMS.


BOOTHS									
B28	8	5' DOUBLE KID/LEADERS LP BOOTH	CUSTOM				D/M	G/C	NA
B33	4	5' SINGLE KID/LEADERS LP BOOTH	CUSTOM				D/M	G/C	NA
B41	4	3'-6" SINGLE KID/LEADERS LP BOOTH	CUSTOM				D/M	G/C	NA
B45	13	3'-6" DOUBLE KID/LEADERS LP BOOTH	CUSTOM				D/M	G/C	NA
B50	1	2'-4" SINGLE KID/LEADERS LP BOOTH	CUSTOM				D/M	G/C	NA
B50	1	BOOTH FILLER	CUSTOM				D/M	G/C	NA
TABLES									
T19	1	KID/LEADERS 24"x30" BOOTH TABLE	CUSTOM				D/M	G/C	NA
T20	9	KID/LEADERS 30"x60" BOOTH TABLE	CUSTOM				D/M	G/C	NA
T21	1	KID/LEADERS 60"x42"x30" TRANS. BOOTH TABLE	CUSTOM				D/M	G/C	NA
T29	13	KID/LEADERS 42"x30" BOOTH TABLE	CUSTOM				D/M	G/C	NA
T35	1	KID/LEADERS 42"x24"x30" TRANS. BOOTH TABLE	CUSTOM				D/M	G/C	NA
T36	2	KID/LEADERS 24"x42"x30" TRANS. BOOTH TABLE	CUSTOM				D/M	G/C	NA

LEGEND									
T	= TENANT								
G/C	= GENERAL CONTRACTOR								
K/S	= KITCHEN EQUIPMENT SUPPLIER								
V	= VENDOR								
M	= MILLWORK SUPPLIER								

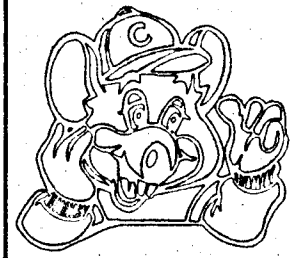

ARCHITECTURE - PLANNING - DESIGN
C.T. CHANG & ASSOC. INC.
1010 W. EULESS BLVD., SUITE 110
EULESS, TX 76040

CHUCK E. CHEESE'S PIZZA
3435 WRIGHTSBORO ROAD, AUGUSTA, GA 30909
C. E. C. ENTERTAINMENT, INC.
4441 WEST AIRPORT FREEWAY
IRVING, TEXAS 75062
NO. 939
AUGUSTA, GA.
FURNITURE, GAMES, AND DECOR PLAN

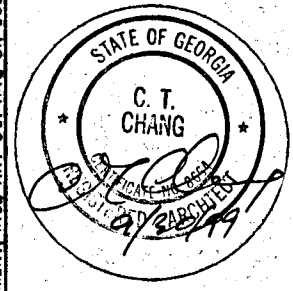


Date
10/01/99
Revisions
Project Number
SB-939
Sheet Number
A9
of 7

ENR9ADWG/ PLOT VIEW: PLOT / PLOT SCALE: 1:1

1	2	
---	---	---	---	---	---	---	---	---	----	----	-----


03 MECHANICAL PLAN

SCALE: 1/8" = 1'-0"

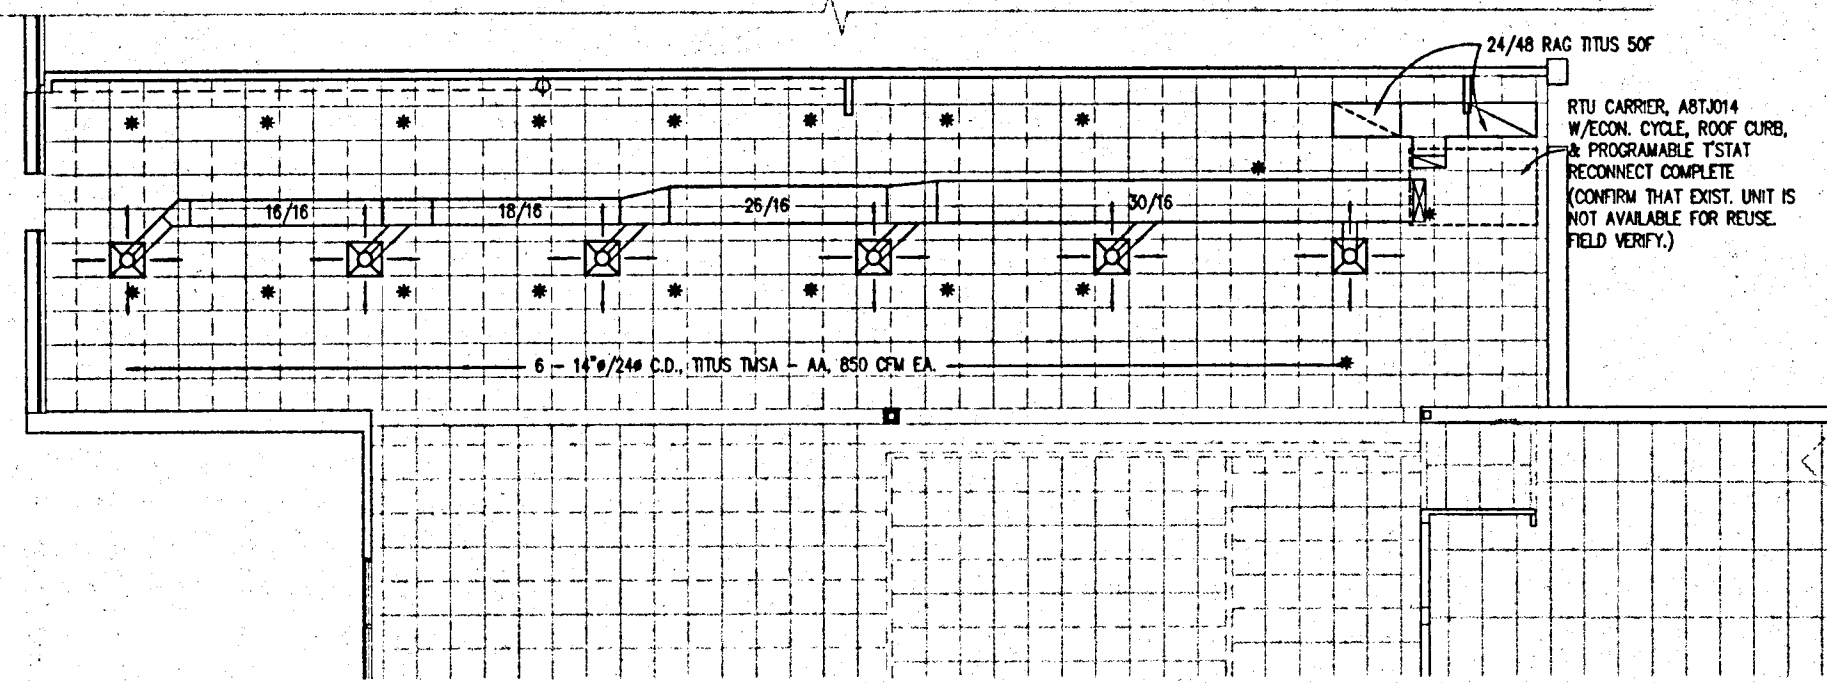

01 LIGHTING PLAN

SCALE: 1/8" = 1'-0"

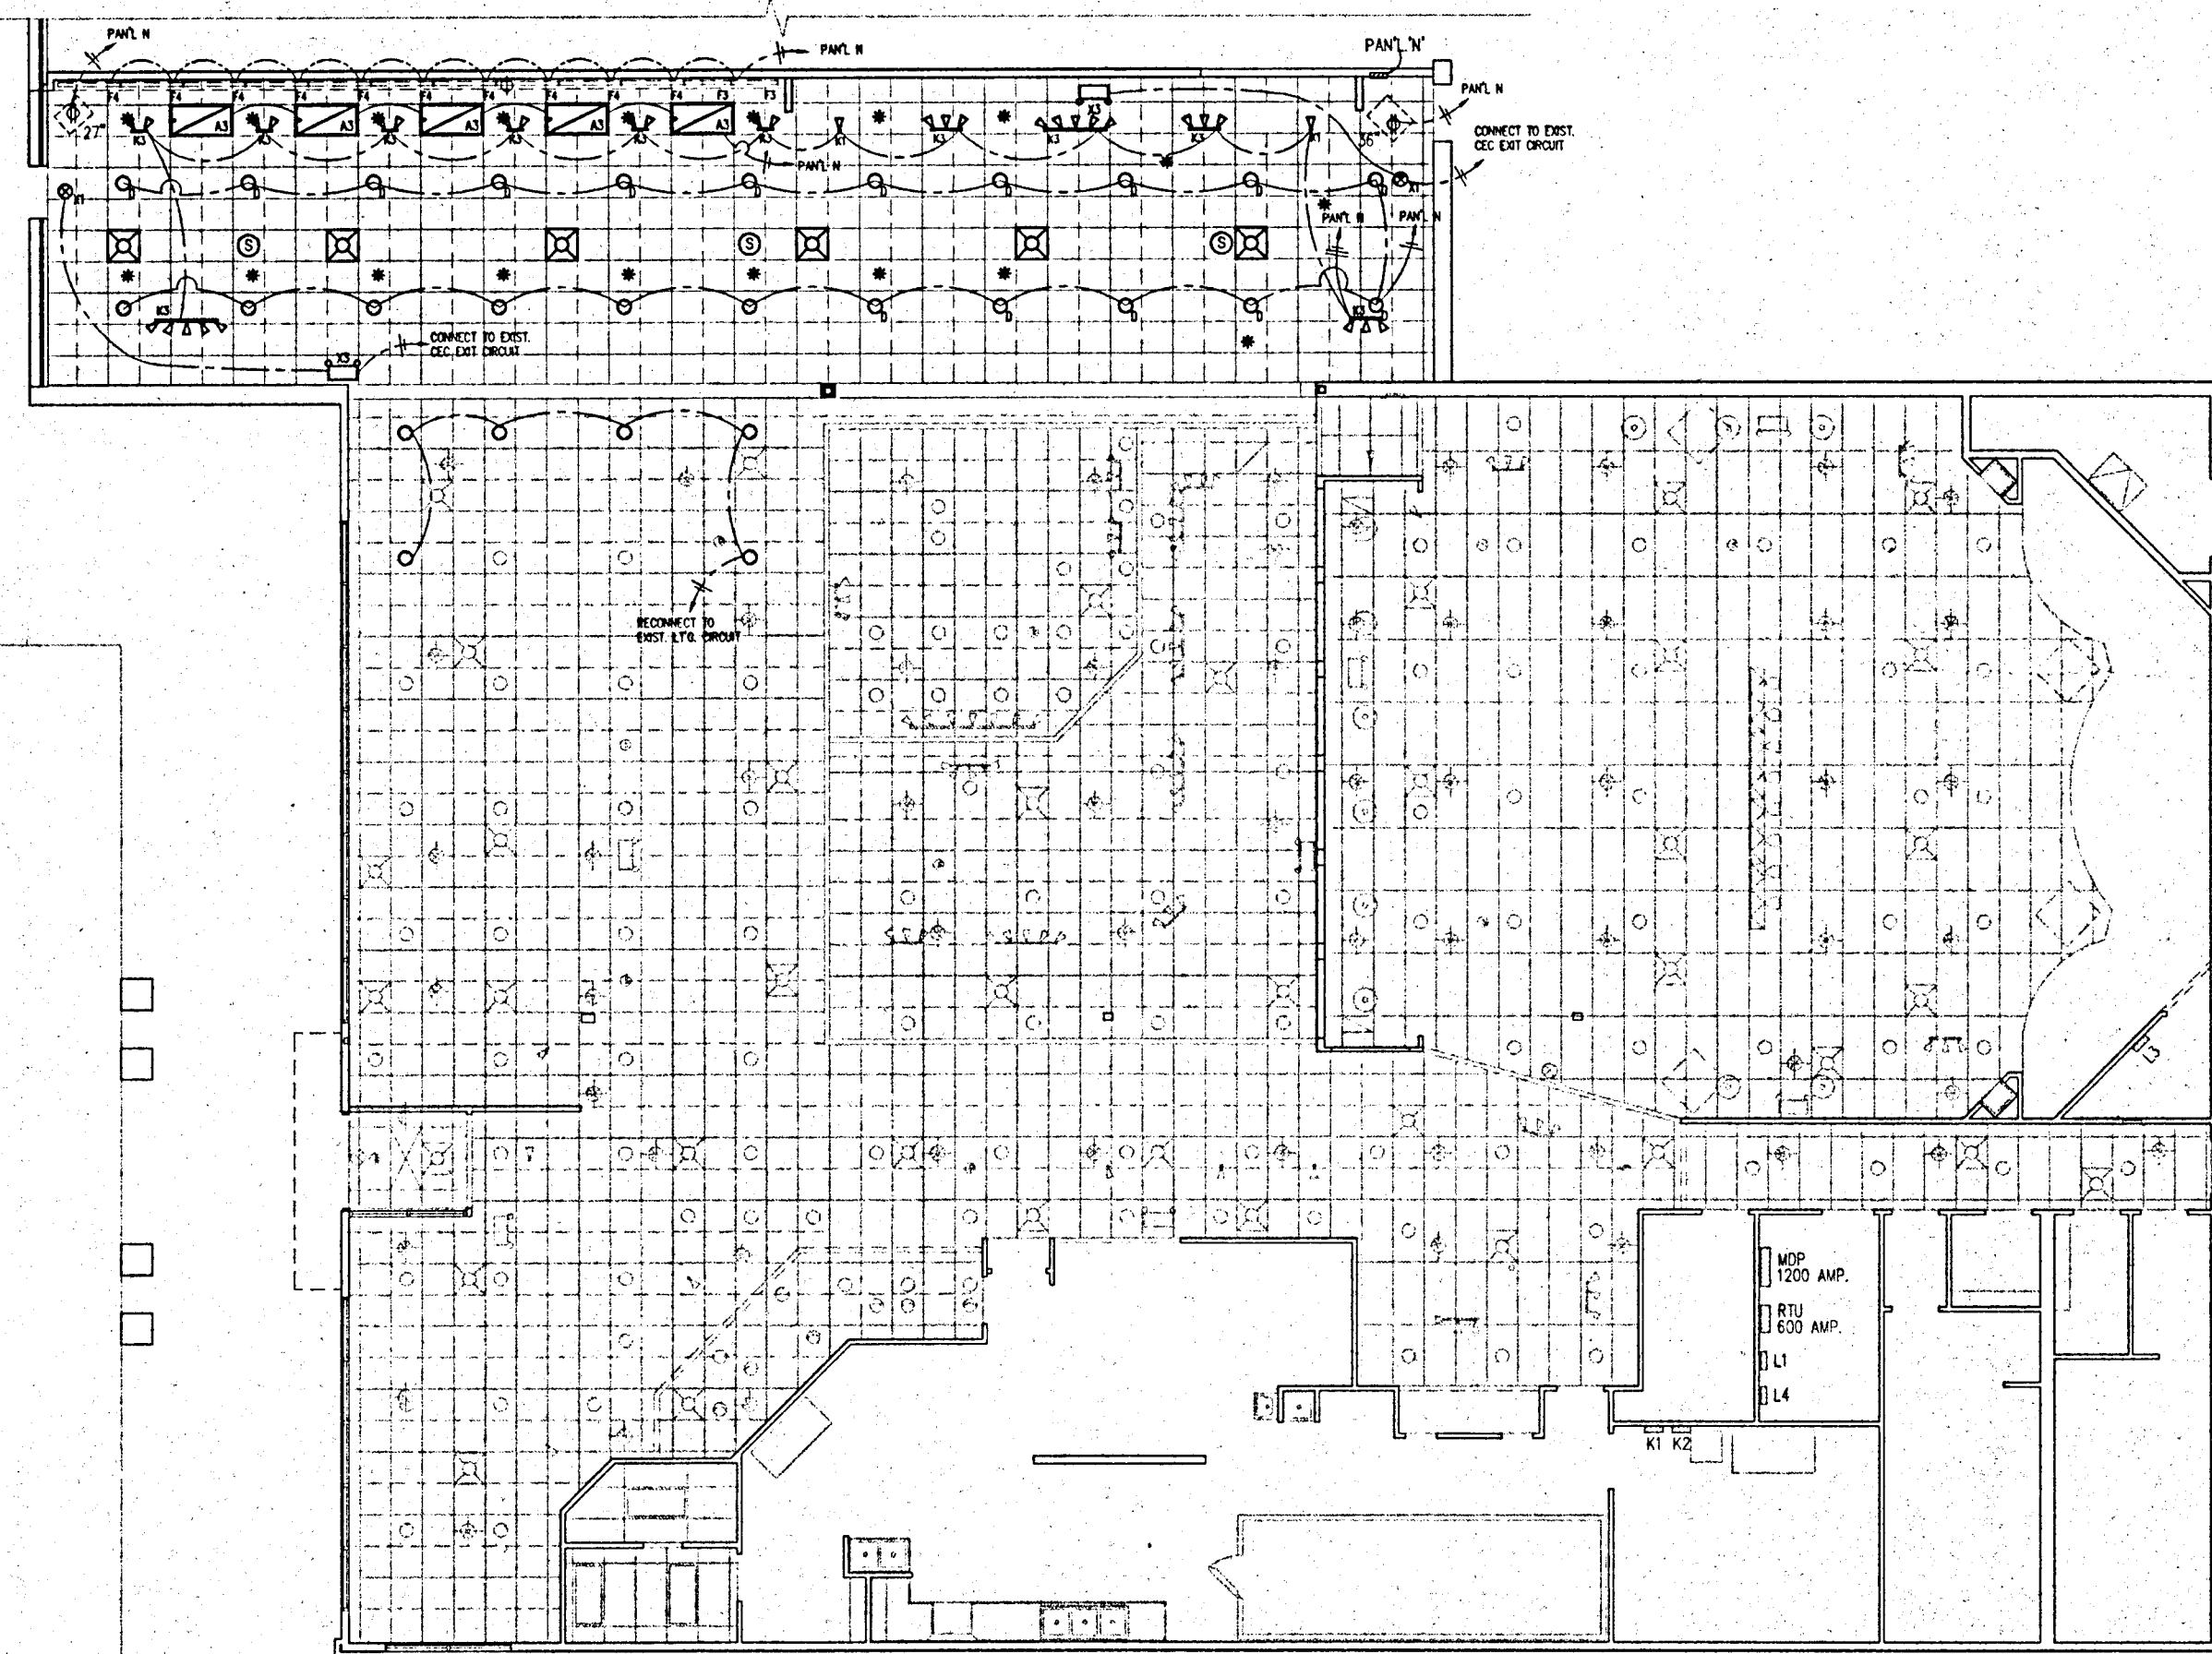


COOLING CALC. 97/77 25

1800 SQ. FT.

WALL	600 x 15 x 35	=	3200
ROOF	1800 x 10 x 55	=	9900
LIGHTS	8000 x 3.4	=	27,000
PEOPLE	80 x 350	=	28,000
			68,100

PEOPLE	80 x 350	=	28,000
O.A.	800 x 1.1 x 28	=	24,600
O.A.	800 x .006 x 4840	=	23,200
			143,900

12 TONS

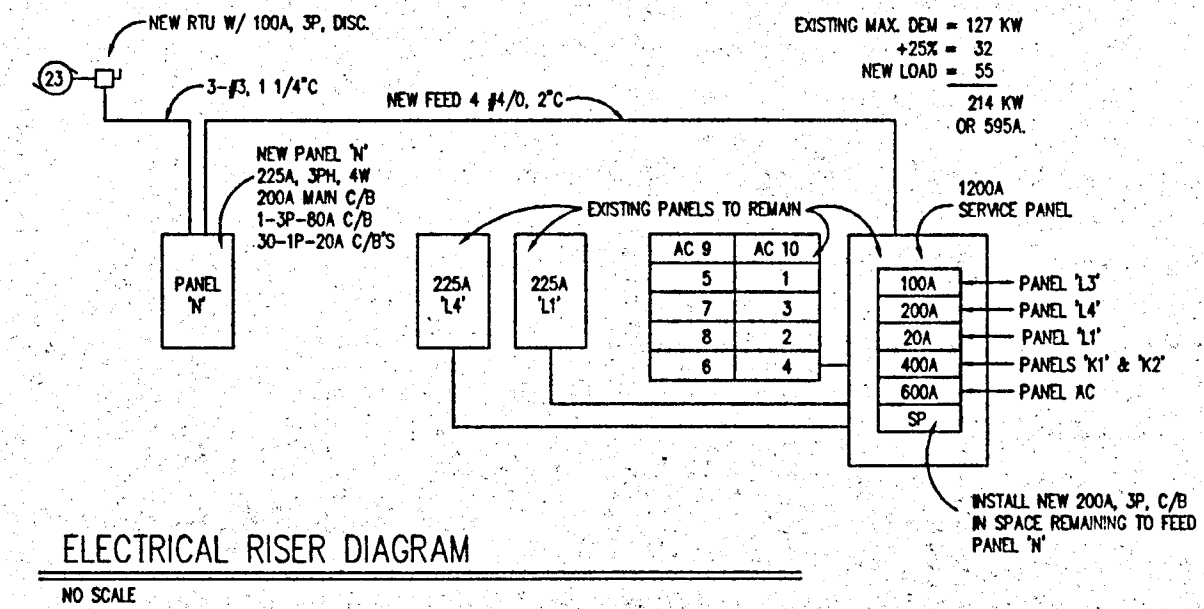

ELECTRICAL RISER DIAGRAM
NO SCALE



ARCHITECTURE - PLANNING - DESIGN
C.T. CHANG & ASSOC., INC.
1010 W. EULESS BLVD., SUITE 110
EULESS, TX 76040 817 354-6010

NO. 939


CHUCK E. CHEESE'S PIZZA.

3435 WRIGHTSBORO ROAD, AUGUSTA, GA 30909

C. E. C. ENTERTAINMENT, INC.

4441 WEST AIRPORT FREEWAY

IRVING, TEXAS 75062

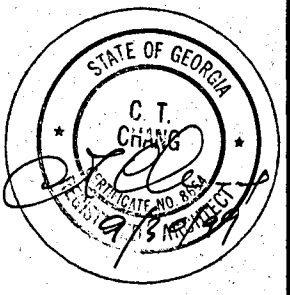

Date 10/01/99

Revisions

Project Number SB-939

Sheet Number


EM1
of 7

THESE DOCUMENTS ARE THE SOLE PROPERTY OF CEC ENTERTAINMENT, INC. ANY COPYING OR USE OF THESE DOCUMENTS FOR ANY PURPOSE OTHER THAN CONSTRUCTION OF THIS PROJECT WITHOUT EXPRESSED WRITTEN PERMISSION OF THE ARCHITECT AND CEC ENTERTAINMENT, INC. IS PROHIBITED.

LIGHTING, POWER, AND MECHANICAL PLAN

1	2	3	4	5	6	7	8	9	10	11	12	13	14	15	16	17	18	19	20	21	22	23	24	25
1	2	3	4	5	6	7	8	9	10	11	12	13	14	15	16	17	18	19	20	21	22	23	24	25

E2339A.DWG/ PLOT VIEW: PLOT / PLOT SCALE: 1/8"

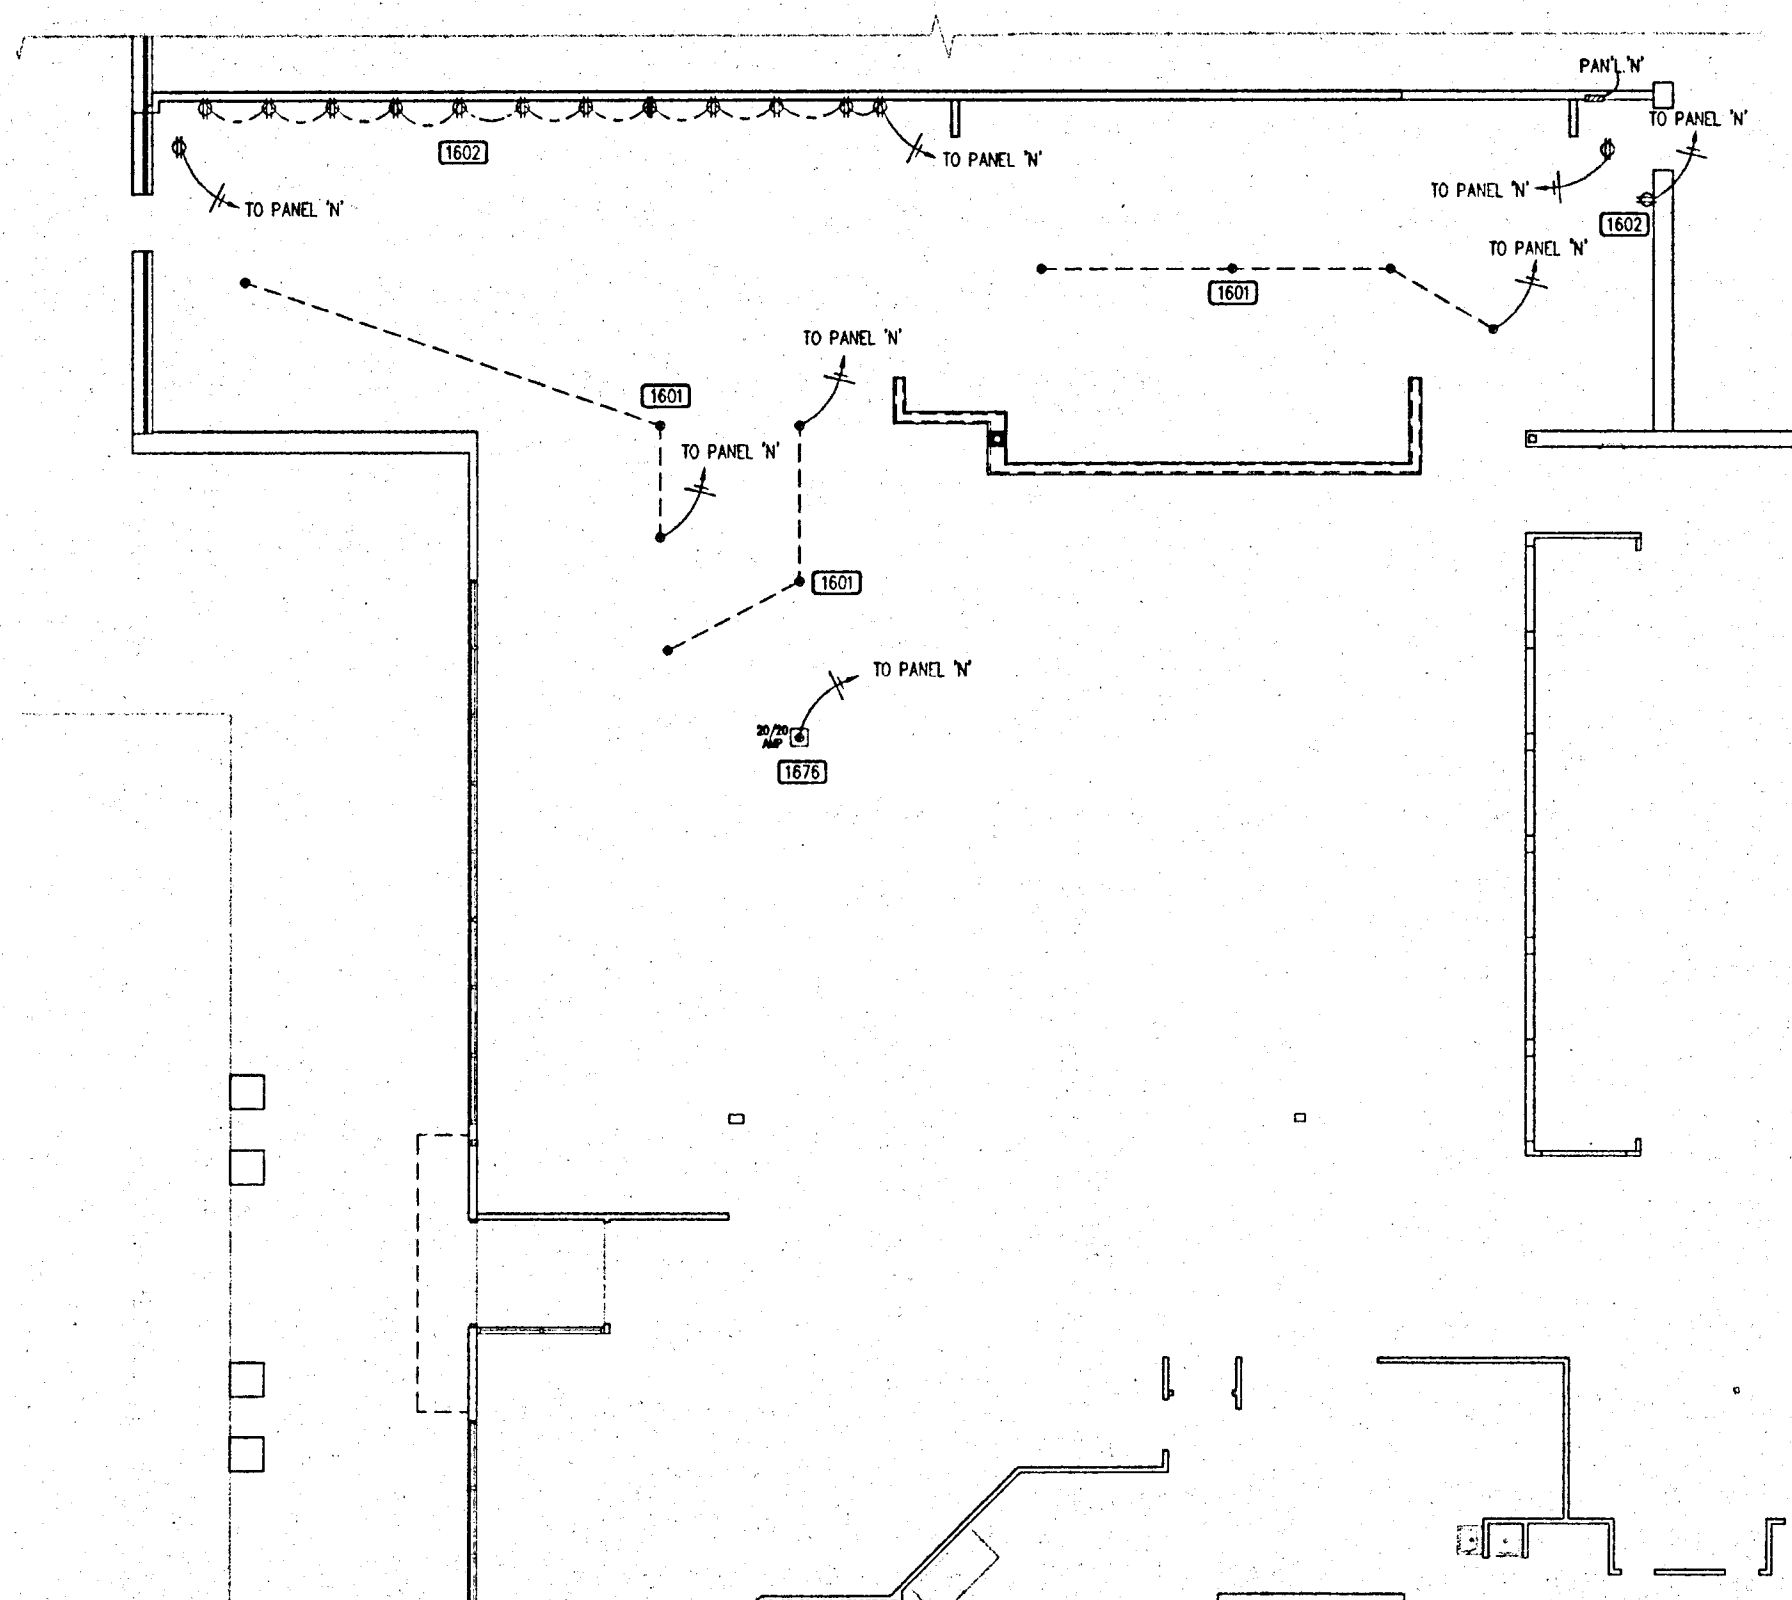

01 POWER PLAN
SCALE: 1/8" = 1'-0"


SECTION 16 ELECTRICAL

- 1601 PROVIDE NEW DUPLEX FLOOR OUTLETS, TWO (2) OUTLETS PER 20 AMP. CIRCUIT. (FIELD VERIFY LOCATION AND QUANTITY) FLOOR BOXES SHALL BE FLUSH MOUNTED HUBBELL #5-2725 W/ S-3925 BRASS COVERS AND #5-3082 CARPET RINGS.
- 1602 PROVIDE NEW DUPLEX WALL OUTLETS AT 18" AFF THREE (3) OUTLETS PER 20 AMP. CIRCUIT. (FIELD VERIFY LOCATION AND QUANTITY) PLATES SHALL BE LEVITON #90703-EN, RECEPTACLES LEVITON #52625GG.
- 1676 PROVIDE & INSTALL NEW 30 AMP FLOOR OUTLET AS INDICATED.

NOTE: ALL WIRES SHALL BE #12 AWG, UNLESS NOTED OTHERWISE.

Chuck E. Cheese's Pizza

THESE DOCUMENTS ARE THE SOLE PROPERTY OF CEC ENTERTAINMENT, INC. ANY COPYING OR USE OF THESE DOCUMENTS FOR ANY PURPOSE OTHER THAN CONSTRUCTION OF THIS PROJECT WITHOUT EXPRESSED WRITTEN PERMISSION OF THE ARCHITECT AND CEC ENTERTAINMENT, INC. IS PROHIBITED.

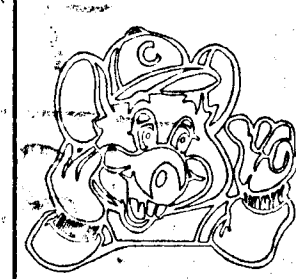

C.T. CHANG & ASSOC. INC.
109 S. EULESS BLVD., SUITE 110
EULESS, TX 76040
817-554-8010

CHUCK E. CHEESE'S PIZZA.
3435 WRIGHTSBORO ROAD, AUGUSTA, GA 30909
C. E. C. ENTERTAINMENT, INC.
4441 WEST AIRPORT FREEWAY
IRVING, TEXAS 75062

NO. 939

AUGUSTA, GA.

POWER PLAN

STATE OF GEORGIA
C. T. CHANG
REGISTERED ELECTRICAL ENGINEER
10/01/99

Date
10/01/99

Revisions

Project Number
SB-939

Sheet Number
E2
of 7

99
1258

Chuck E
Cheeses
